

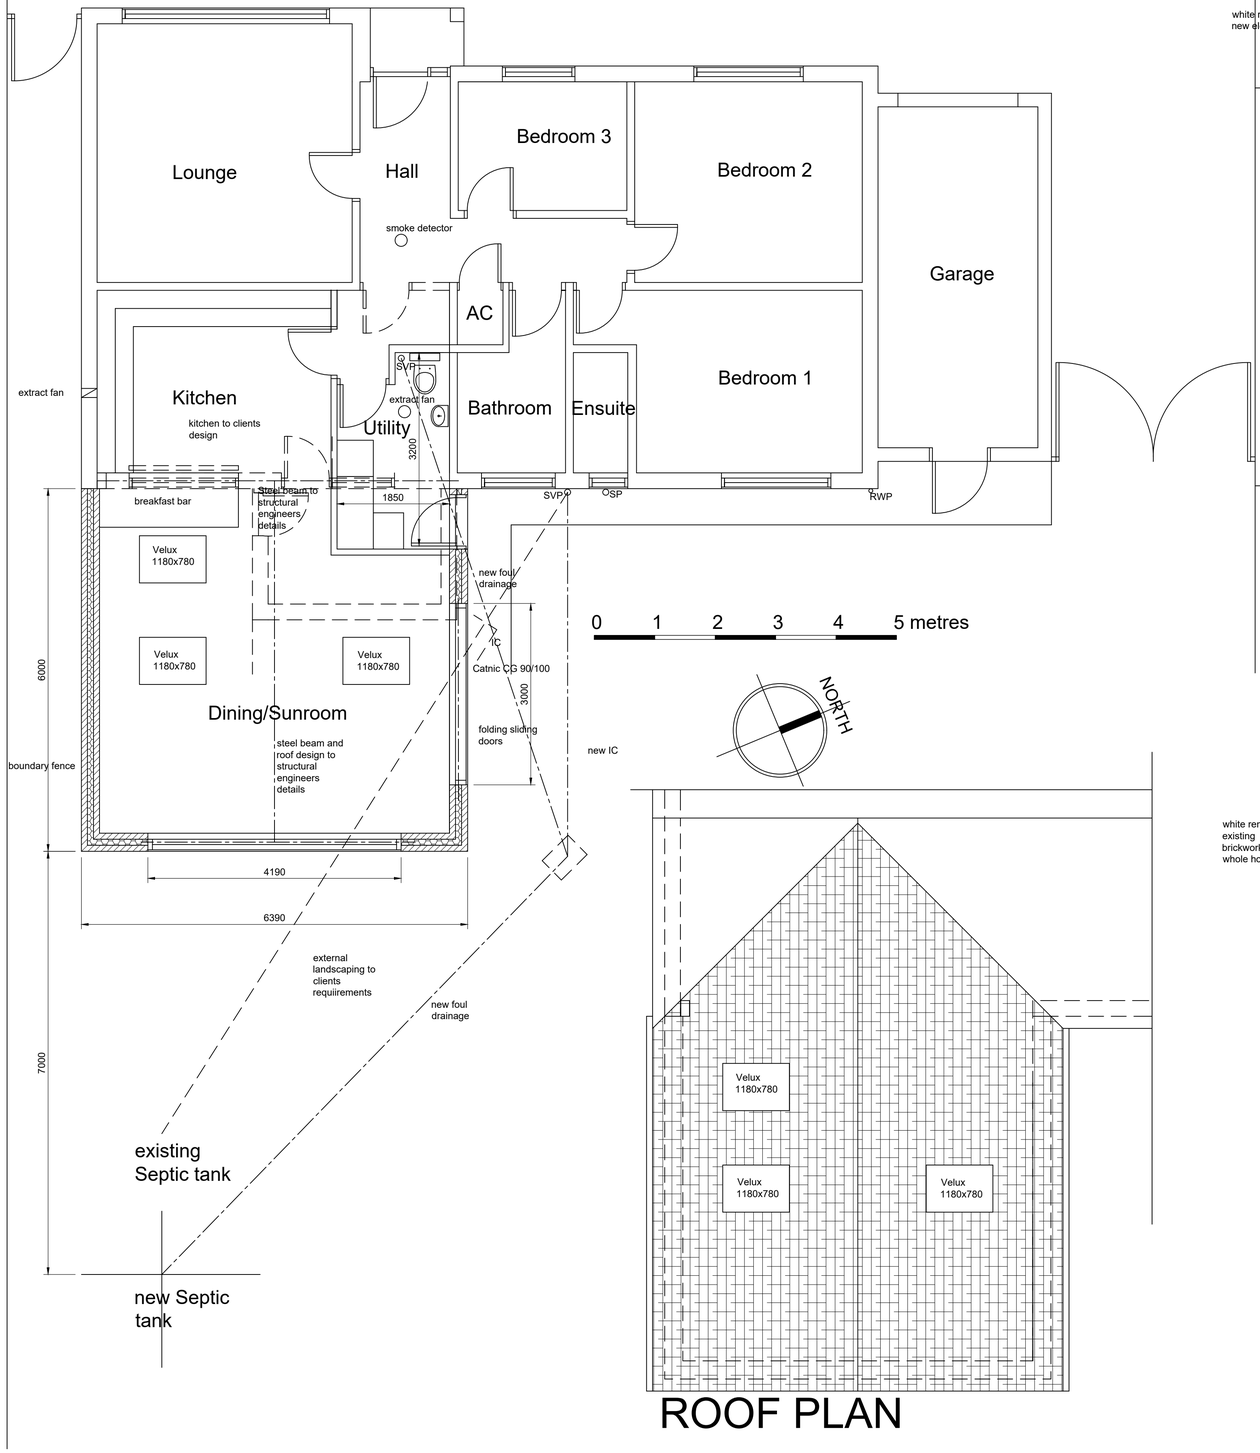



ROOF PLAN

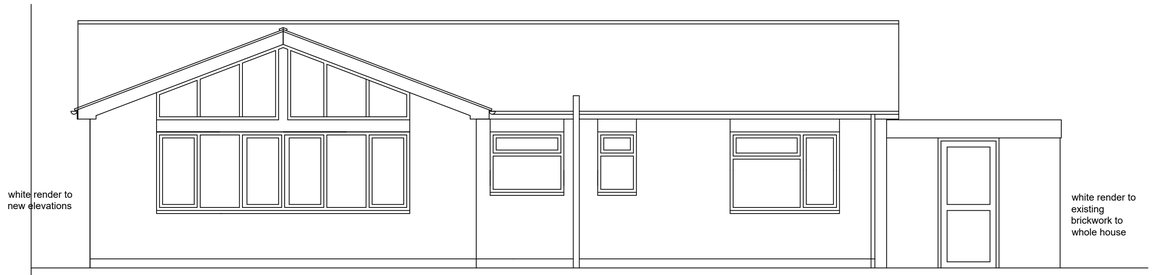


REAR SOUTH EAST ELEVATION

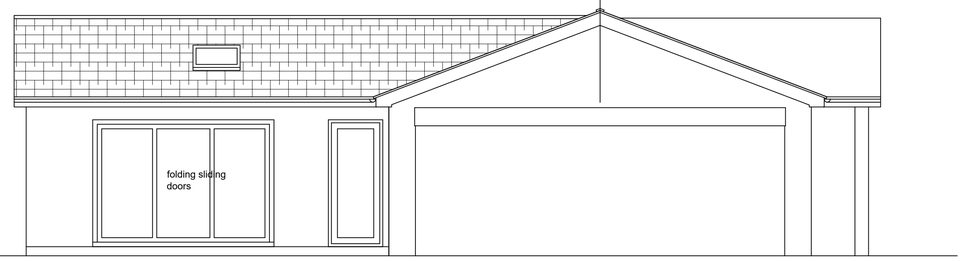

SIDE NORTH EAST ELEVATION

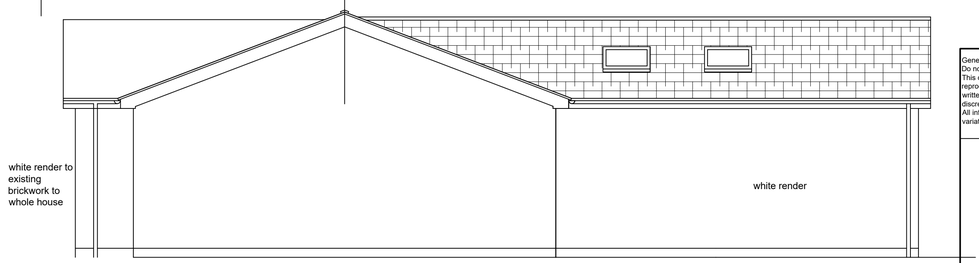

SIDE SOUTH WEST ELEVATION

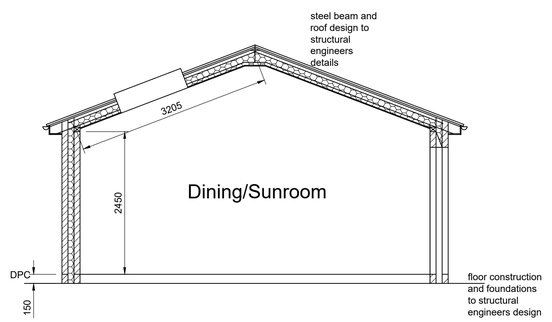

SECTION

General:
Do not scale from this drawing, if in doubt 'ASK'
This drawing is Copyright and may not be altered, traced, copied or reproduced for any purpose other than that which it is issued, without written permission. Check all dimensions & levels on site and report any discrepencies to the Contract Administrator.
All information is based on typical conditions unless otherwise noted, any variations to be reported to the Contract Administrator for consideration

nr	revision	date

project
Proposed Extension/Alterations
Koraleigh 19 Station Road
Gedney Hill
PE12 0NP

drawing title
As Proposed
Plans and Elevations

drawn by	date
JGM F-A	April 2018
File Ref	scale
Cad on (psi) S.	1:50
Building UERN	section
00	Architectural

drawing nr
GHSR/2018/02