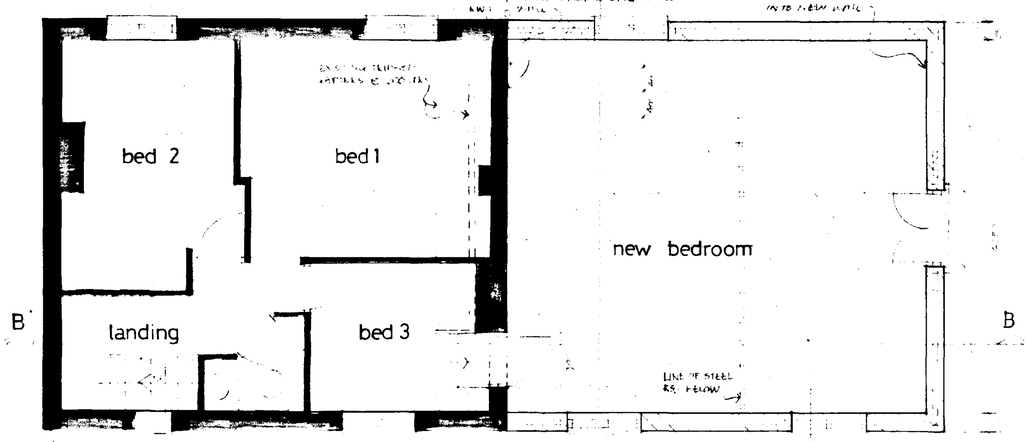


EXISTING

PROPOSED


FIRST FLOOR PLAN

NOTES


FOUNDATIONS
EXISTING FOUNDATIONS THOUGHT TO BE ADEQUATE. HOWEVER THESE ARE TO BE EXPOSED PRIOR TO COMMENCEMENT OF WORK FOR INSPECTION BY LOCAL AUTHORITY ANY ADDITIONAL WORK DEEMED NECESSARY BY L.A. INSPECTOR TO BE CARRIED OUT PRIOR TO COMMENCEMENT OF ANY OTHER WORK

EXTERNAL WALLS
INNER LEAF - 100mm LIGHTWEIGHT CONCRETE BLOCKS (650 KG/M³)
50mm CAVITY FILLED WITH 50mm CHIPBOARD CAVITY WALL BATTS FROM LEVEL OF EXIST. DPC TO CAVITY FILL)
OUTER LEAF 100mm COMMON BRICKS (2300 KG/M³) WITH 12mm SAND/CEMENT RENDER TO OUTER FACE
S.S. WALL TIES TO BE INSERTED AT 900mm CENTRES HORIZ. & VERT. @ 450 CRS. VERT. STAGGERED TO BS 1243: 1978 PROFILE
WITH TIES AT 300mm CRS. TO ALL UNBONDED JAMBS
PROVIDE INSULATED D.P.C. TO ALL OPENINGS IN EXTERNAL WALLS


FIRST FLOOR
18mm FLOORING GRADE T&G CHIPBOARD ON 8"X 175 @ 400 CRS. C/W NOGGINGS
JOISTS & ASSOCIATED STEELWORK TO BE CARRIED UPON & NEW STEEL RSJ. JOISTS TO BE SET AT LEVEL TO BE EVEN WITH EXISTING TOP OF EXIST. ROOF TRUSSES

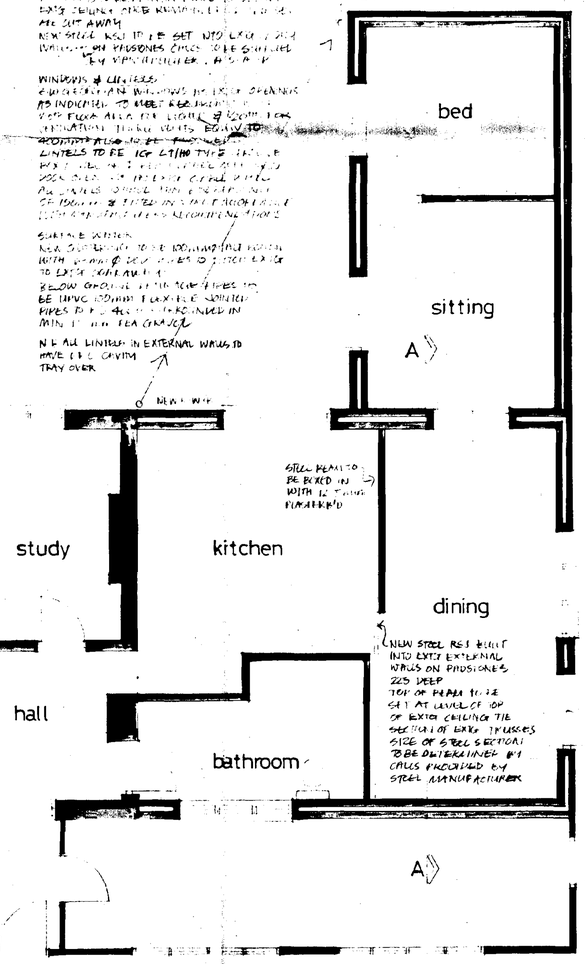


EXISTING GROUND FLOOR PLAN

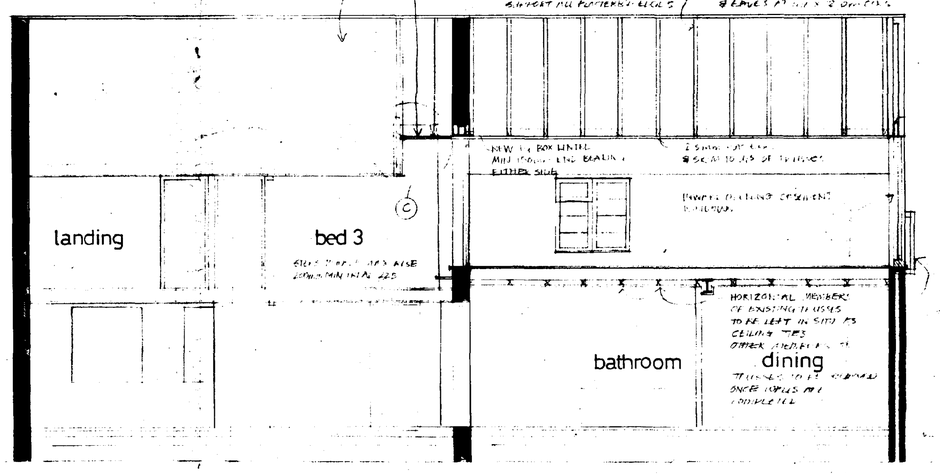


SECTION A-A

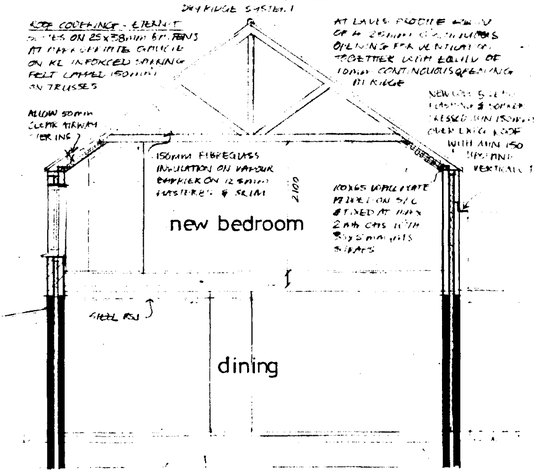


SECTION B-B

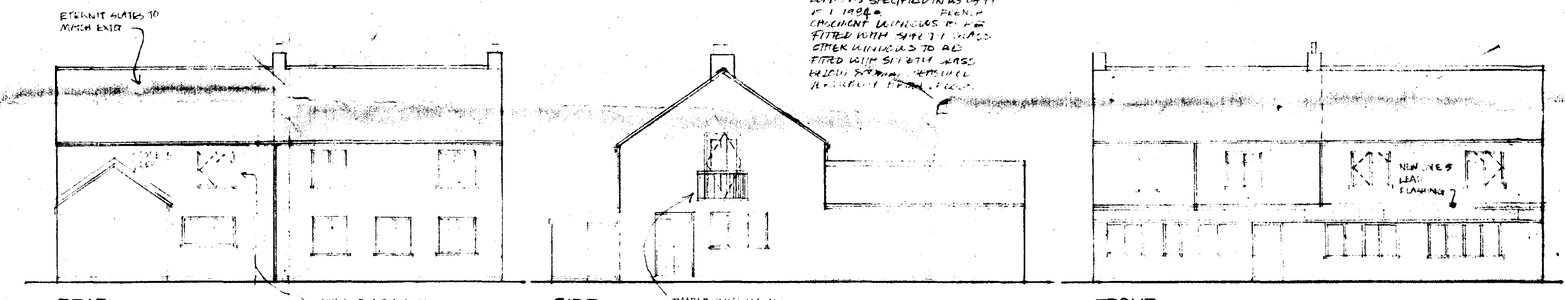

PROPOSED ELEVATIONS

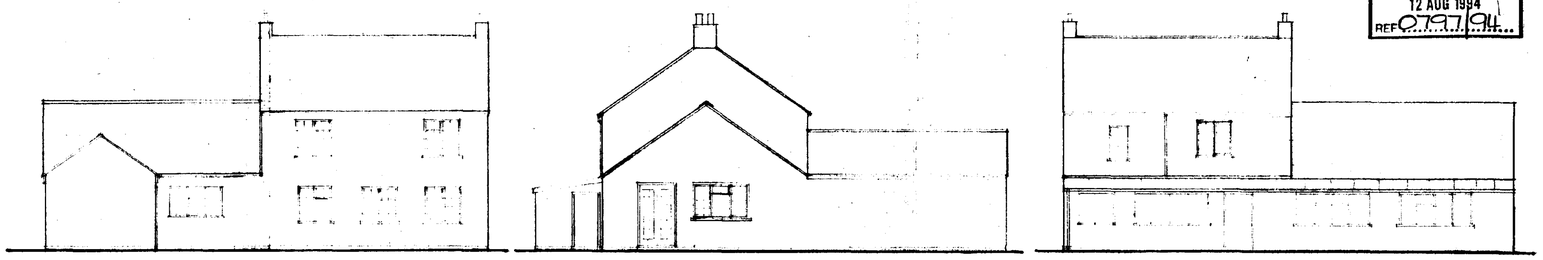

EXISTING ELEVATIONS

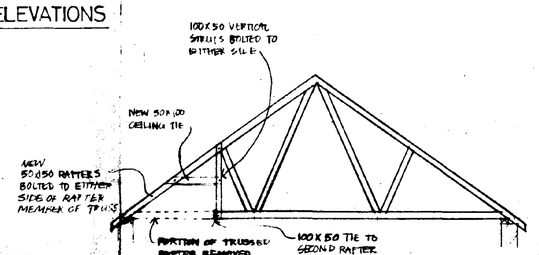

DETAIL C

SOUTH HOLLAND D.C.
PLAN DEPT.
12 AUG 1994
REF 0797/94

PROPOSED FIRST FLOOR EXTENSION,
ALFRISTON HOUSE, NORTH RD.,
GEDNEY HILL.
for MR and MRS M DAY
KAREN BRADLEY - ARCHITECT
DWG NO 94/4/1

DETERMINED PLAN