

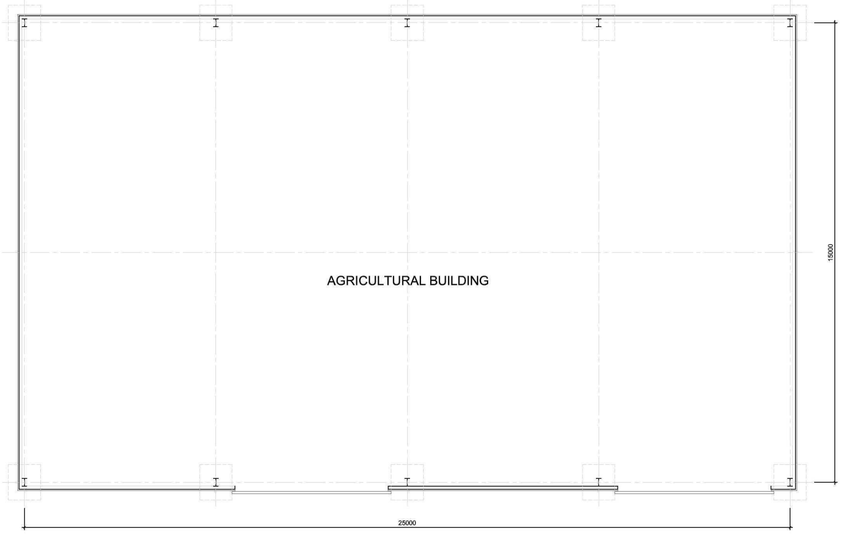



FLOOR PLAN

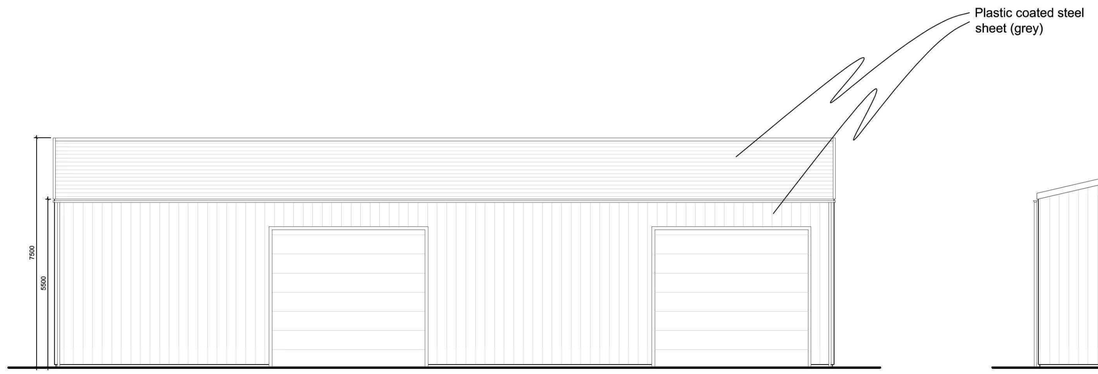


NORTH ELEVATION

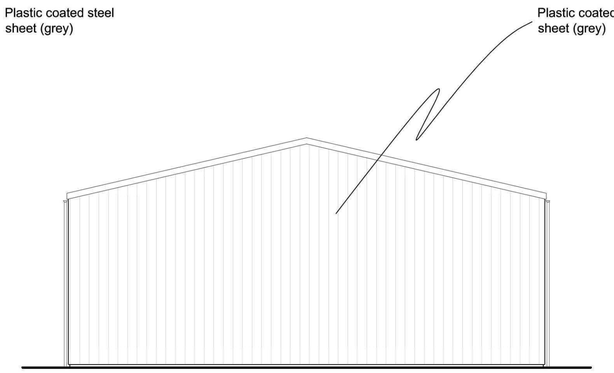

EAST ELEVATION

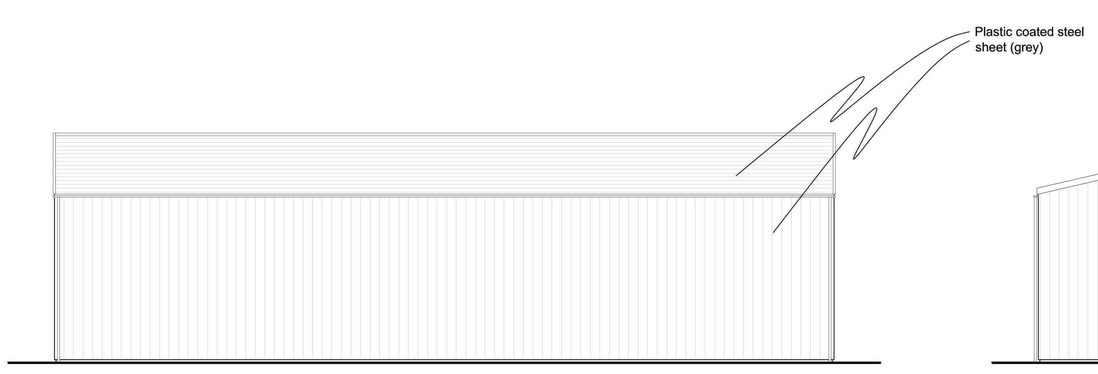

SOUTH ELEVATION

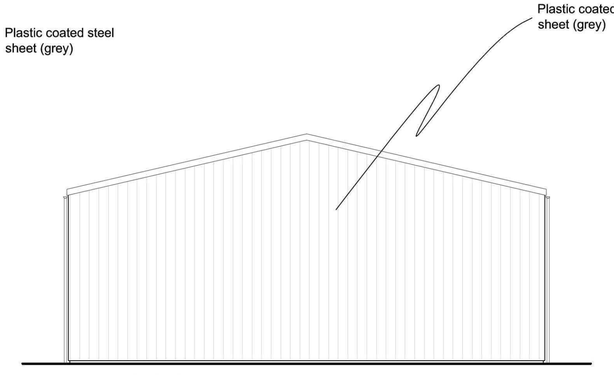

WEST ELEVATION

NOTES

1. THIS DRAWING MUST NOT BE SCALED FROM.
2. THE CONTRACTOR SHOULD TAKE & VERIFY ALL DIMENSIONS ON SITE BEFORE PROCEEDING WITH THE WORK.
3. THIS DRAWING IS THE COPYRIGHT OF ROBERT WEIGHTON PARTNERSHIP.

1 m 0 5 m

REVISIONS

Land off
Mole Drove
Gedney Hill

Proposed Agricultural Building

ROBERT WEIGHTON
PARTNERSHIP
10 BROAD STREET STAMFORD
Lincolnshire PE9 1PG
Tel : 01780-481814 Fax: 01780-481770
e-mail : architects@robertweighton.co.uk

SCALE 1:100 @ A1 DATE 15.09.11

DRAWING No. 02 REVISION