


FRONT ELEVATION / STREET VIEW

THE SITE



LOCATION PLAN SCALE 1.1250

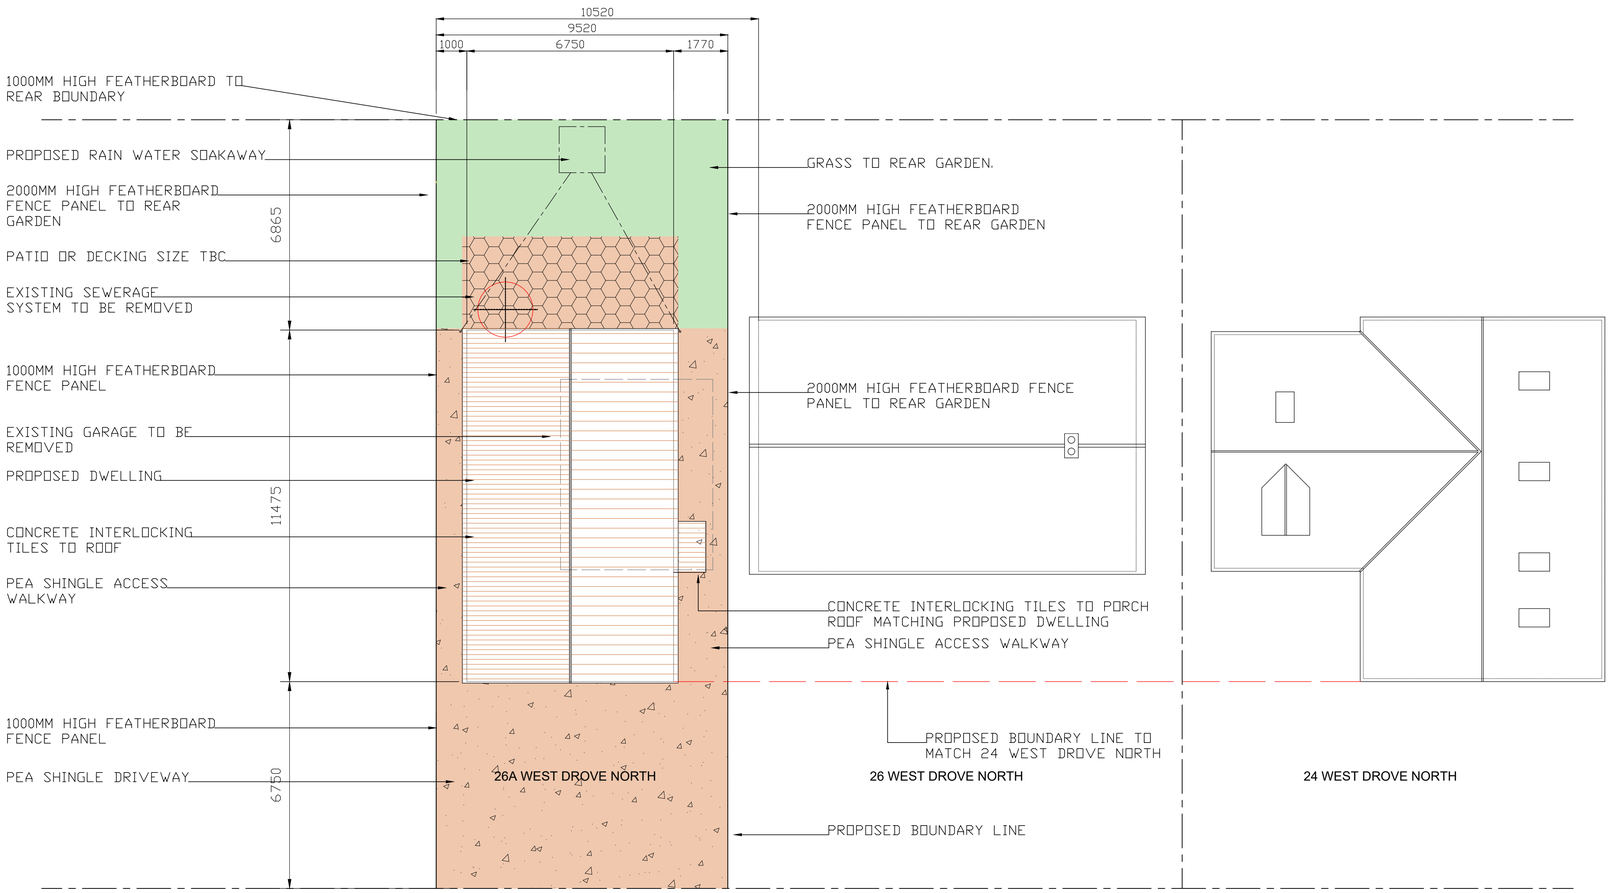

FOR COMMENTS

DATE	REV	DESCRIPTION
DATE	REV	DESCRIPTION

CLIENT
MARK MINALL
26 WEST DROVE NORTH
GEDNEY HILL
LINCOLNSHIRE
PE12 0PL

JOB TITLE
PROPOSED 3 BEDROOM DETACHED DWELLING
TO LAND OF 26 WEST DROVE NORTH
GENDNEY HILL

DRAWING TITLE
BLOCK PLAN, LOCATION PLAN &
STREET VIEW ELEVATION

D P WILSON
9 THE OAKS
ELM
PE14 0JR
TEL : 07803886964
E-MAIL danny@d-p-wilson.co.uk

DATE	DRAWING No.
JULY 2019	D111/02
SCALE 1/100 @ A1	