


FRONT ELEVATION / STREET VIEW

THE SITE



LOCATION PLAN SCALE 1.1250

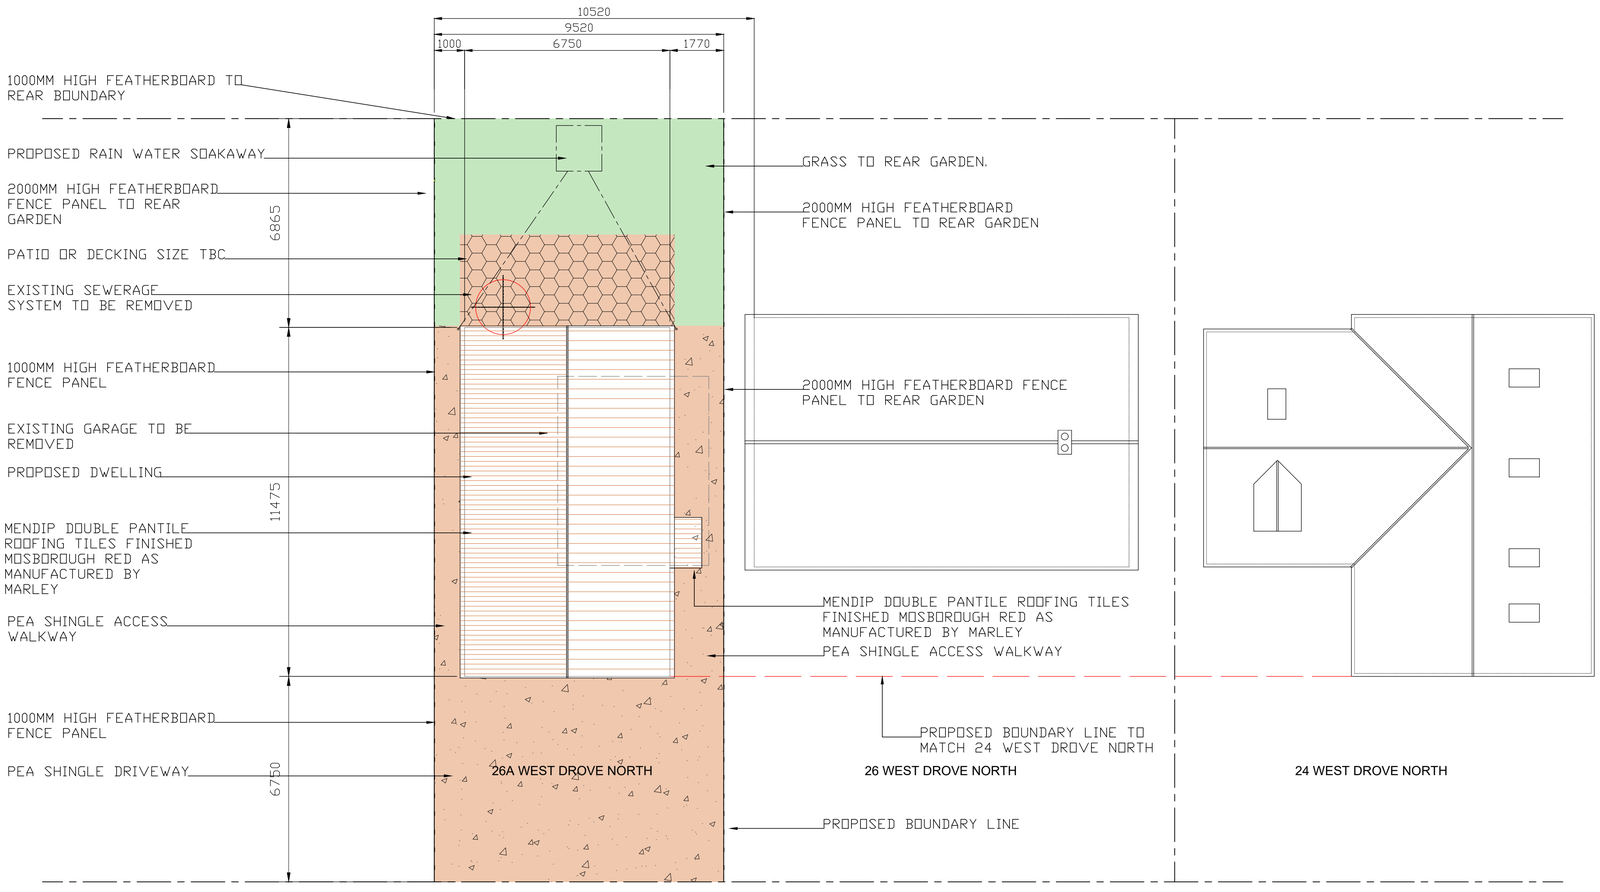

FOR COMMENTS

DATE	REV	DESCRIPTION
20.11.19	A	ROOFING TILE & BRICKWORK INFORMATION ADDED

CLIENT
MARK MINALL
26 WEST DROVE NORTH
GEDNEY HILL
LINCOLNSHIRE
PE12 0PL

JOB TITLE
PROPOSED 3 BEDROOM DETACHED DWELLING
TO LAND OF 26 WEST DROVE NORTH
GENDNEY HILL

DRAWING TITLE
BLOCK PLAN, LOCATION PLAN & STREET VIEW ELEVATION

D P WILSON
9 THE OAKS
ELM
PE14 0JR
TEL : 07803886964
E-MAIL danny@d-p-wilson.co.uk

DATE	DRAWING No.	REV
JULY 2019	D111/02	A

SCALE 1/100 @ A1