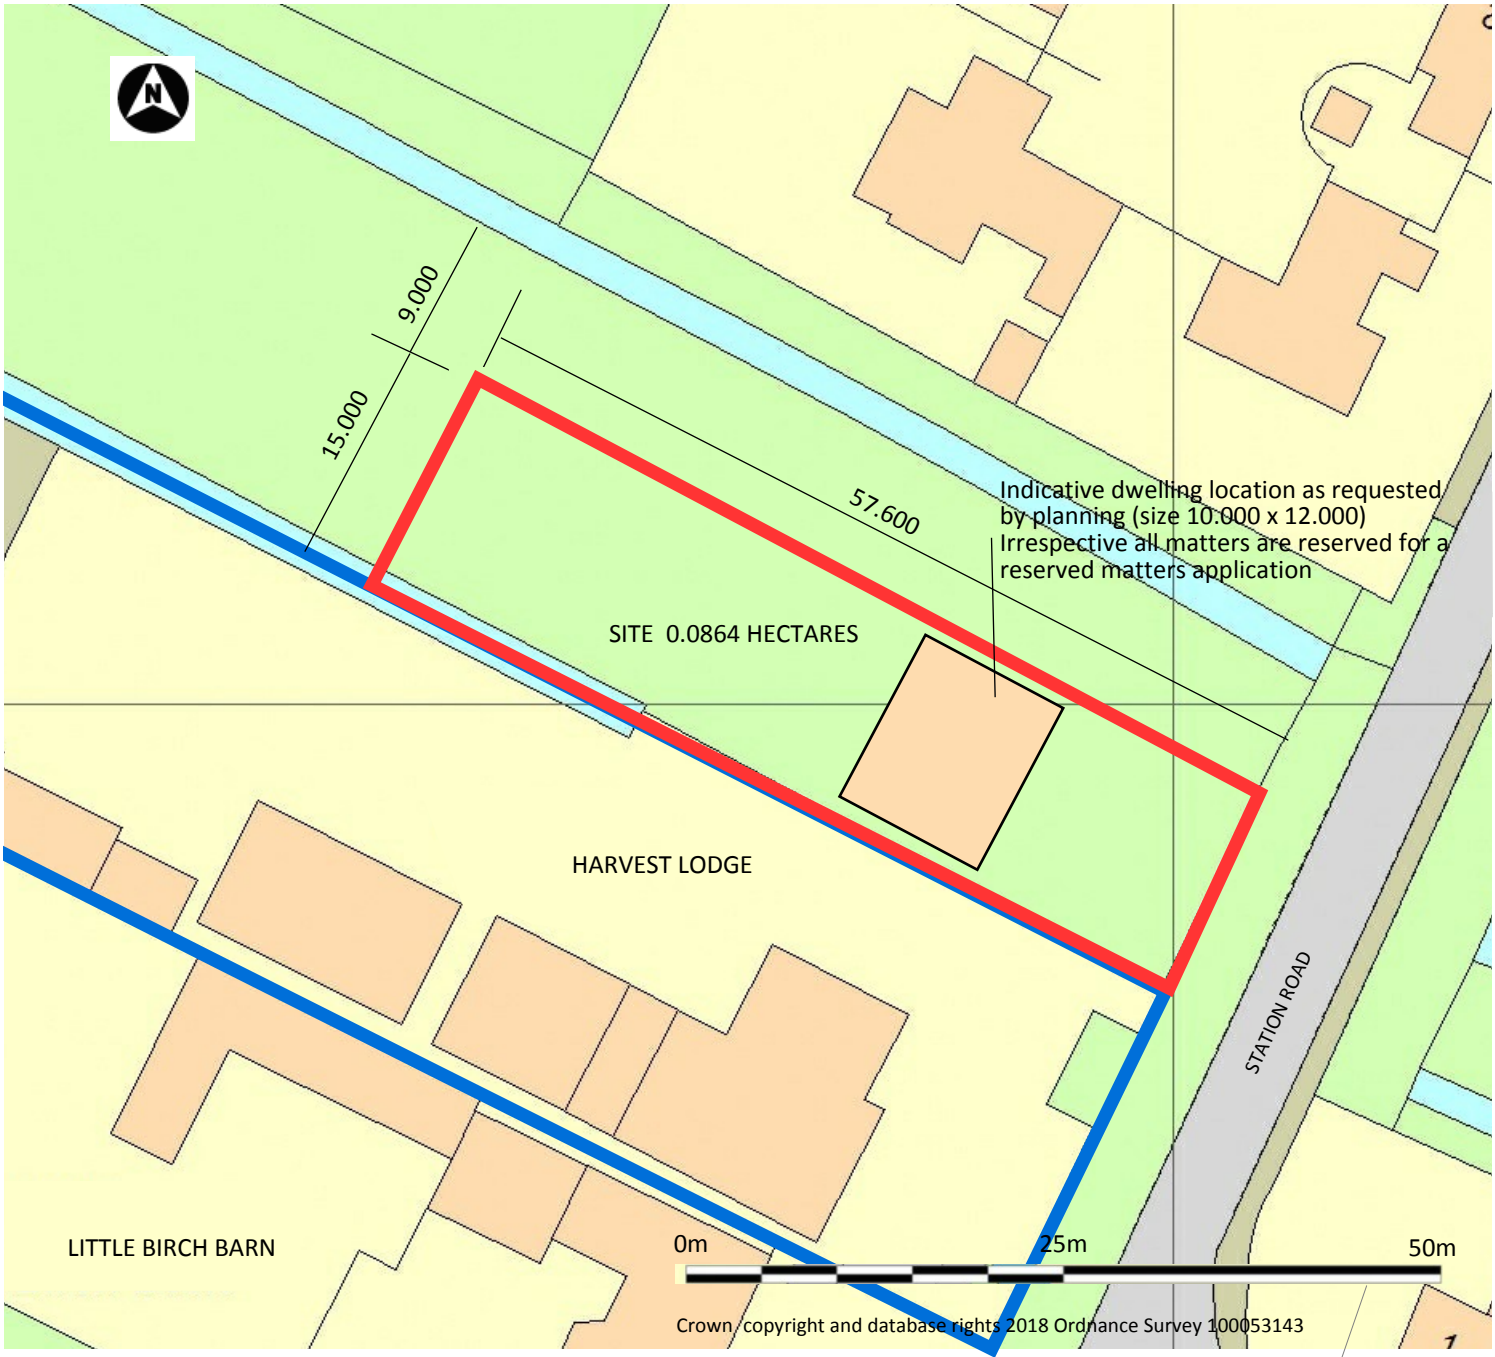


INDICATIVE PLAN SHOWING DWELLINGS POSSIBLE LOCATION.

SITE PLAN (SCALE 1:500)

OUTLINE PLANNING APPLICATION