

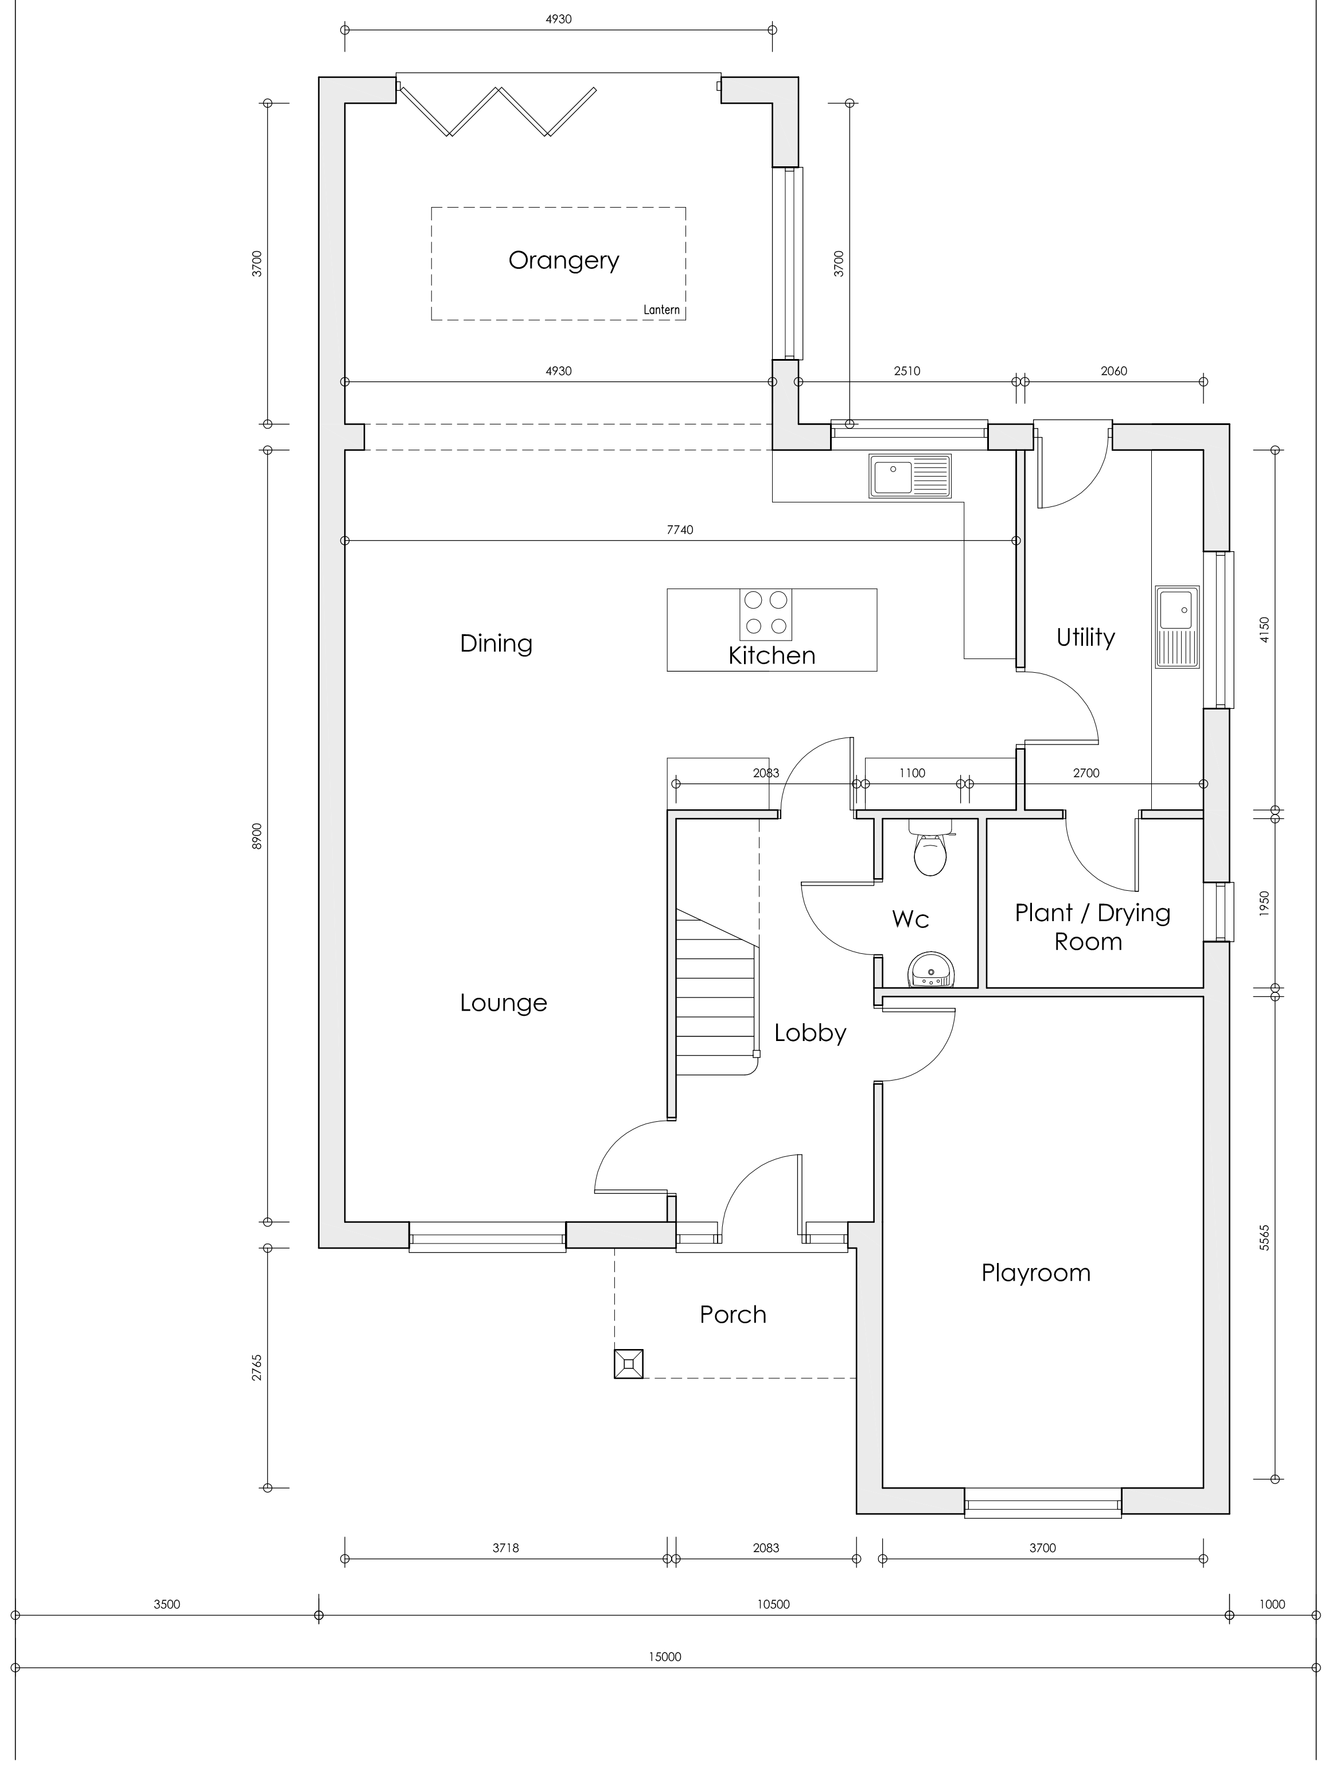


Proposed Ground Floor Plan 1:50

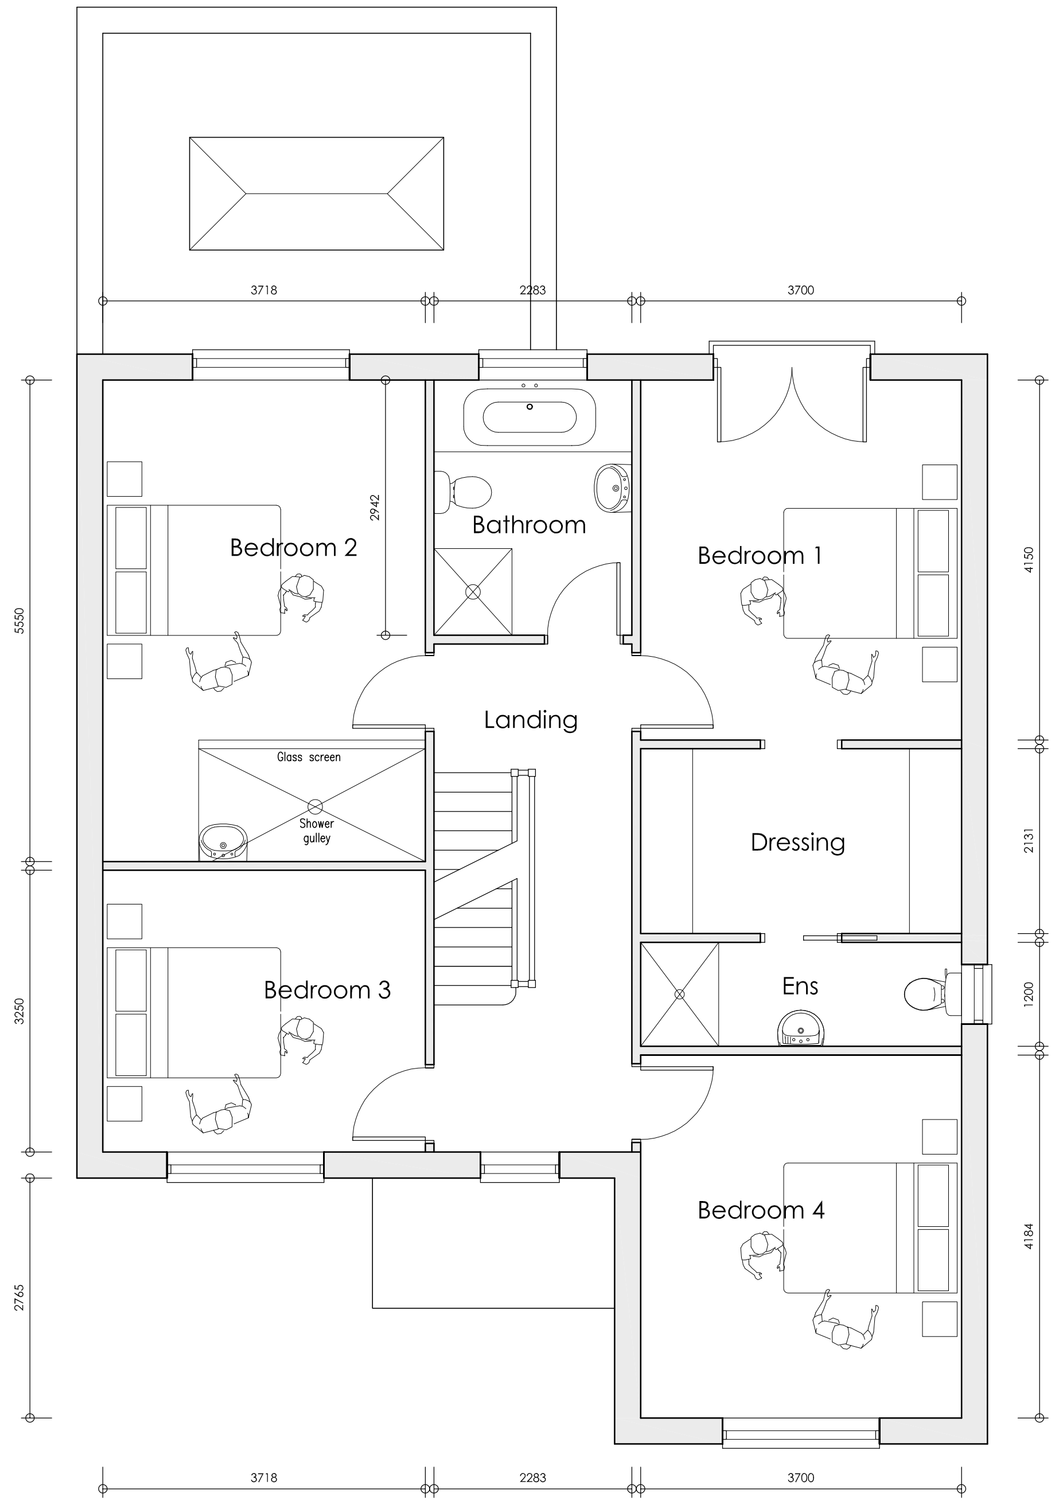

Proposed First Floor Plan 1:50

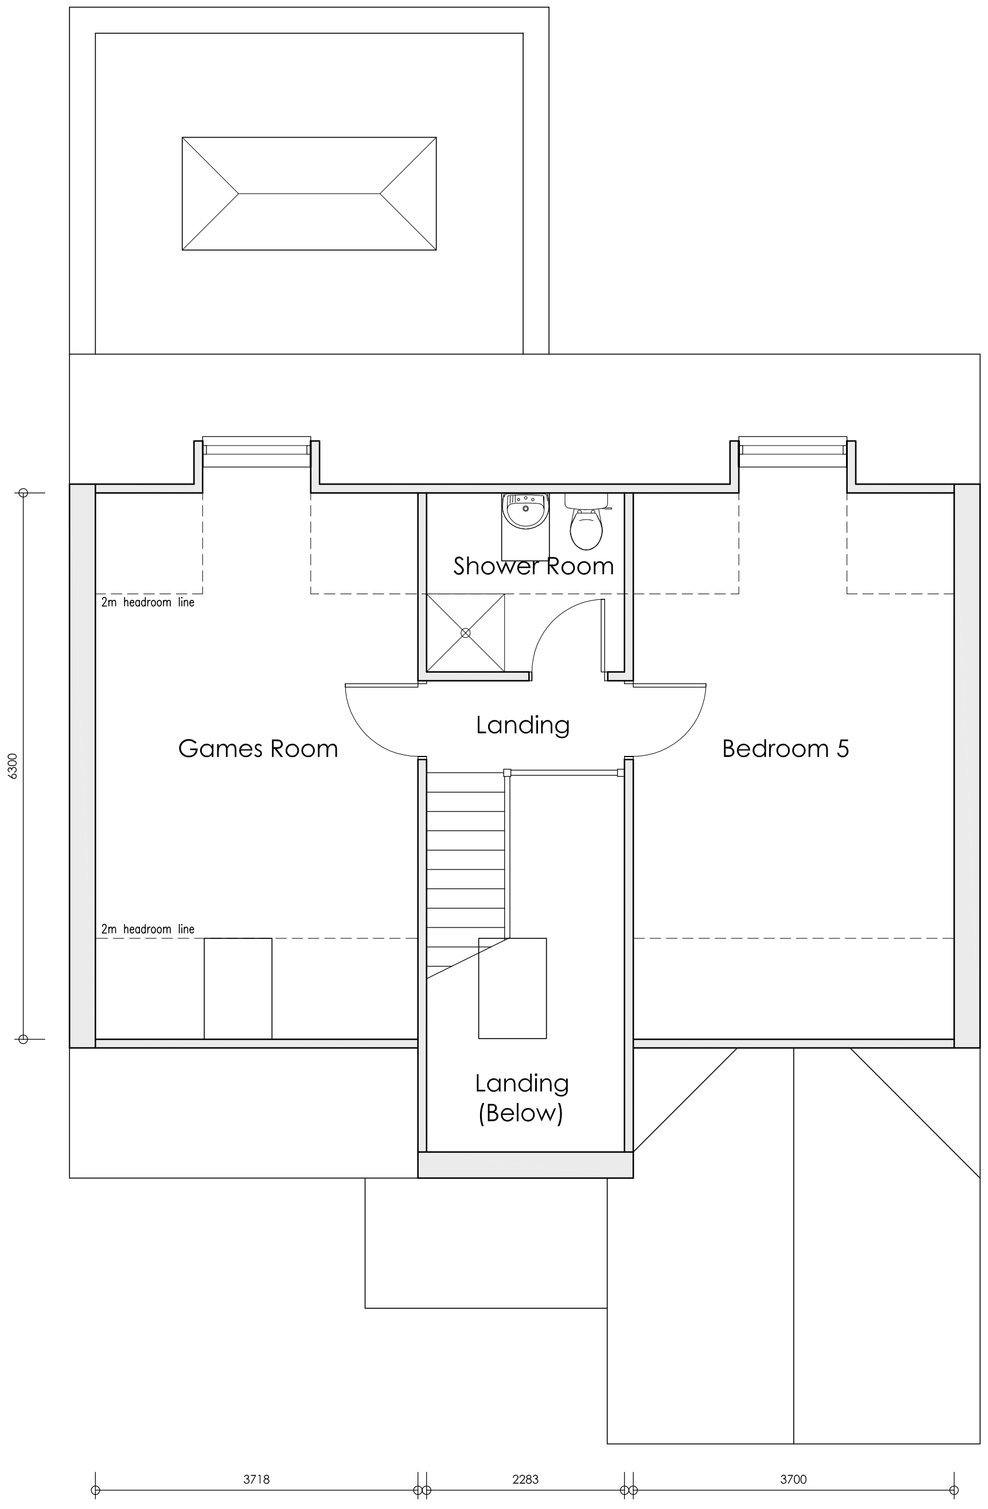

Proposed Second Floor Plan 1:50



Proposed Front Elevation 1:100



Proposed Side Elevation 1:100



Proposed Rear Elevation 1:100



Proposed Side Elevation 1:100

Peter Humphrey Associates
ARCHITECTURAL DESIGN AND BUILDING

PROJECT
New Dwelling
Land South of No.10
North Road
Gedney Hill

CLIENT
Mr B Dawson

DRAWING TITLE
PROPOSED 1

DATE August 2017 SCALE AS SHOWN JOB No. 5722/01B

DO NOT SCALE FROM THIS DRAWING

COPYRIGHT: THIS DRAWING MUST NOT BE ISSUED, LOANED OR COPIED WITHOUT THE CONSENT OF PETER HUMPHREY ASSOCIATES

Peter Humphrey Associates
ARCHITECTURAL DESIGN AND BUILDING
TELEPHONE 01945 466 966
FAX 01945 466 433
E-MAIL: info@peterhumphrey.co.uk
31 OLD MARKET WISBECH CAMBS PE13 1NB

Fenland District Council
Building Design Awards
Category Winner 2008