
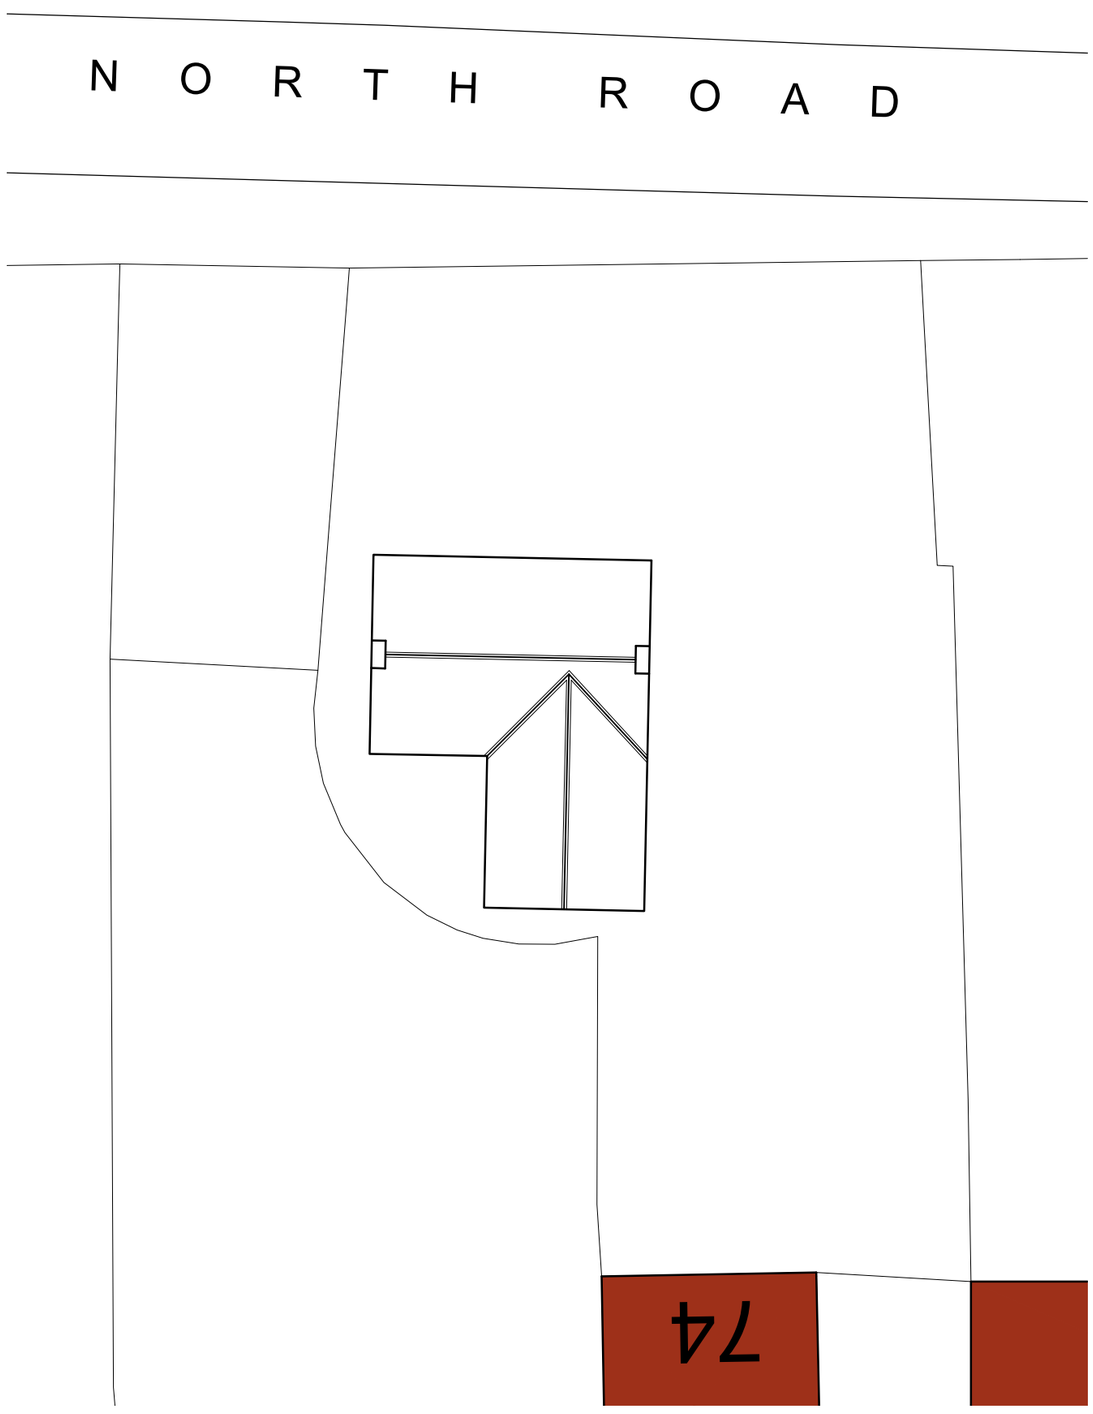


Site Plan
Scale: 1:200

0 2 4 6 8
metres

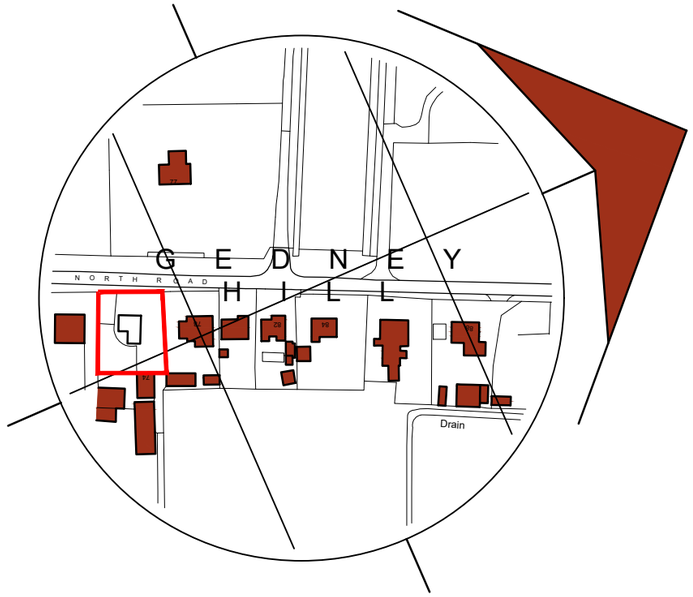

Location Plan
Scale: 1:2500

0 20 40 60 80
metres

General Notes

1. This drawing shall not be scaled, figured dimensions only to be used.
2. All dimensions are shown in 'mm' unless otherwise stated.
3. The contractor, sub-contractors and suppliers must verify all dimensions on site prior to the commencement of any work.
4. This drawing is to be read in conjunction with all relevant engineers and specialist sub-contractors drawings and specifications.
5. Any discrepancies are to be brought to the designers attention.

Status

PLANNING

SWANN EDWARDS
ARCHITECTURE

Swann Edwards Architecture Limited, Swann Edwards Architecture,
Black Barn, Fen Road, Guyhirn, Wisbech, Cambs. PE13 4AA
t 01945 450694 e info@swannedwards.co.uk w www.swannedwards.co.uk

Job Title
Change of Joinery to Upvc
Maple House, 74 North Road
Gedney Hill, Spalding, Lincs
For: Mr P Lambe

Date	Drawn by
October 2023	SHe
	Checked by

Drawing Title
Site & Location Plan

Job No.	Sheet Size
SE-2026	A3
Dwg No.	Revision
100	

Swann Edwards Architecture Limited ©