

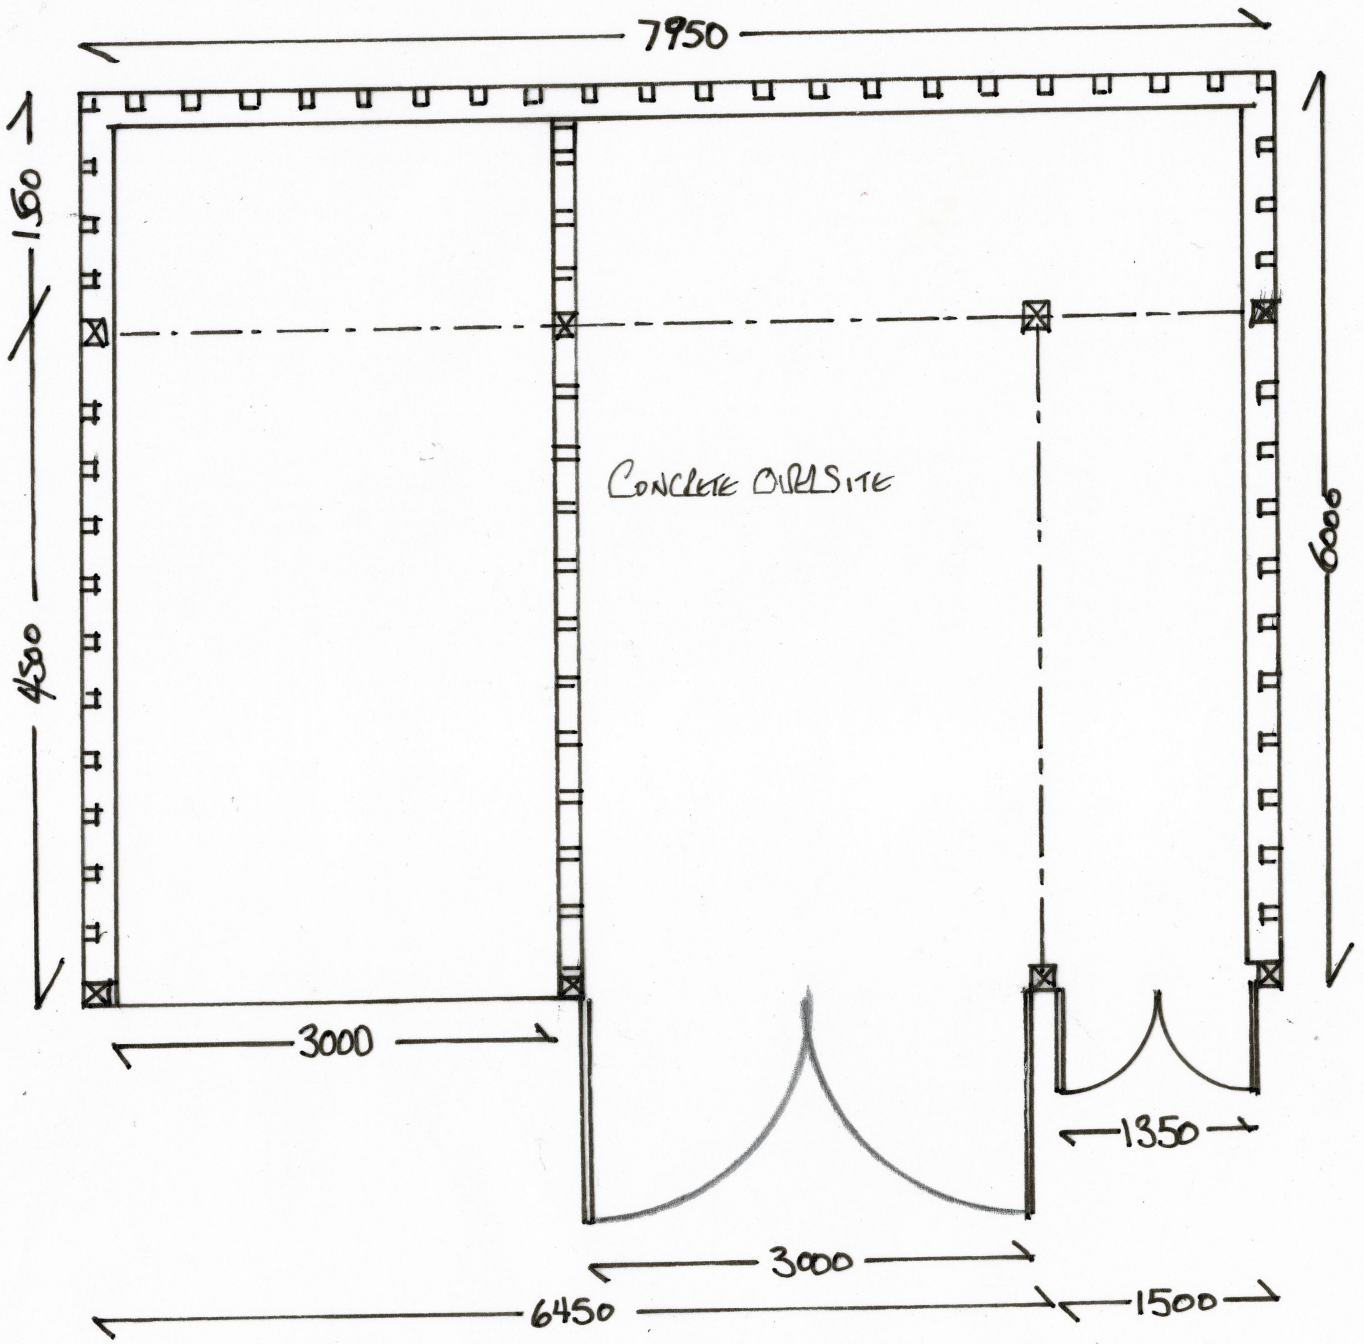



FLOOR PLAN :- SCALE 1:50

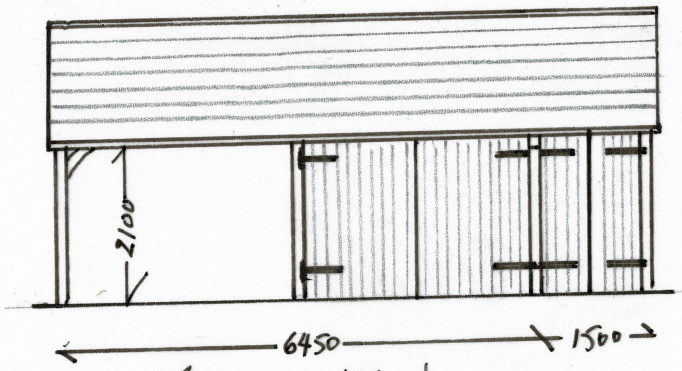


FRONT ELEVATION

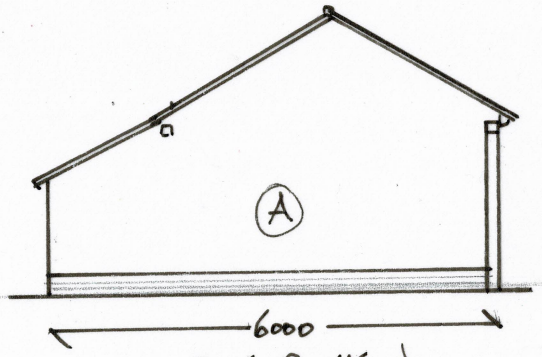

EAST ELEVATION

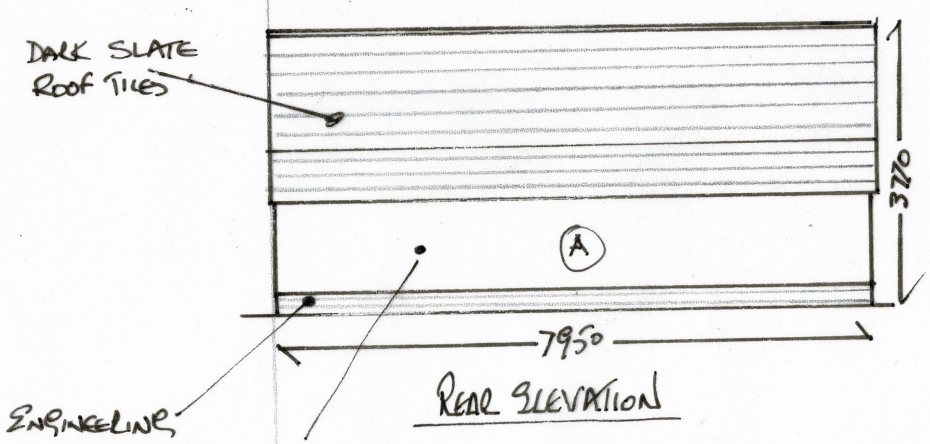

REAR ELEVATION

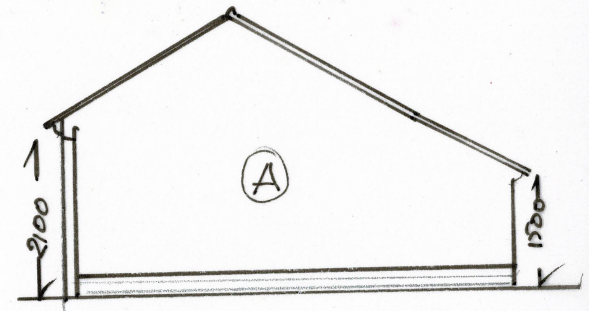

WEST ELEVATION

ELEVATIONS SCALE:- 1:100

PROPOSED TIMBER DOUBLE GARAGE

LITTLE BIRCH BARN
STATION ROAD
GEDNEY HILL
DATE 12/10/2023
DRAWING NO AD/KJ/003