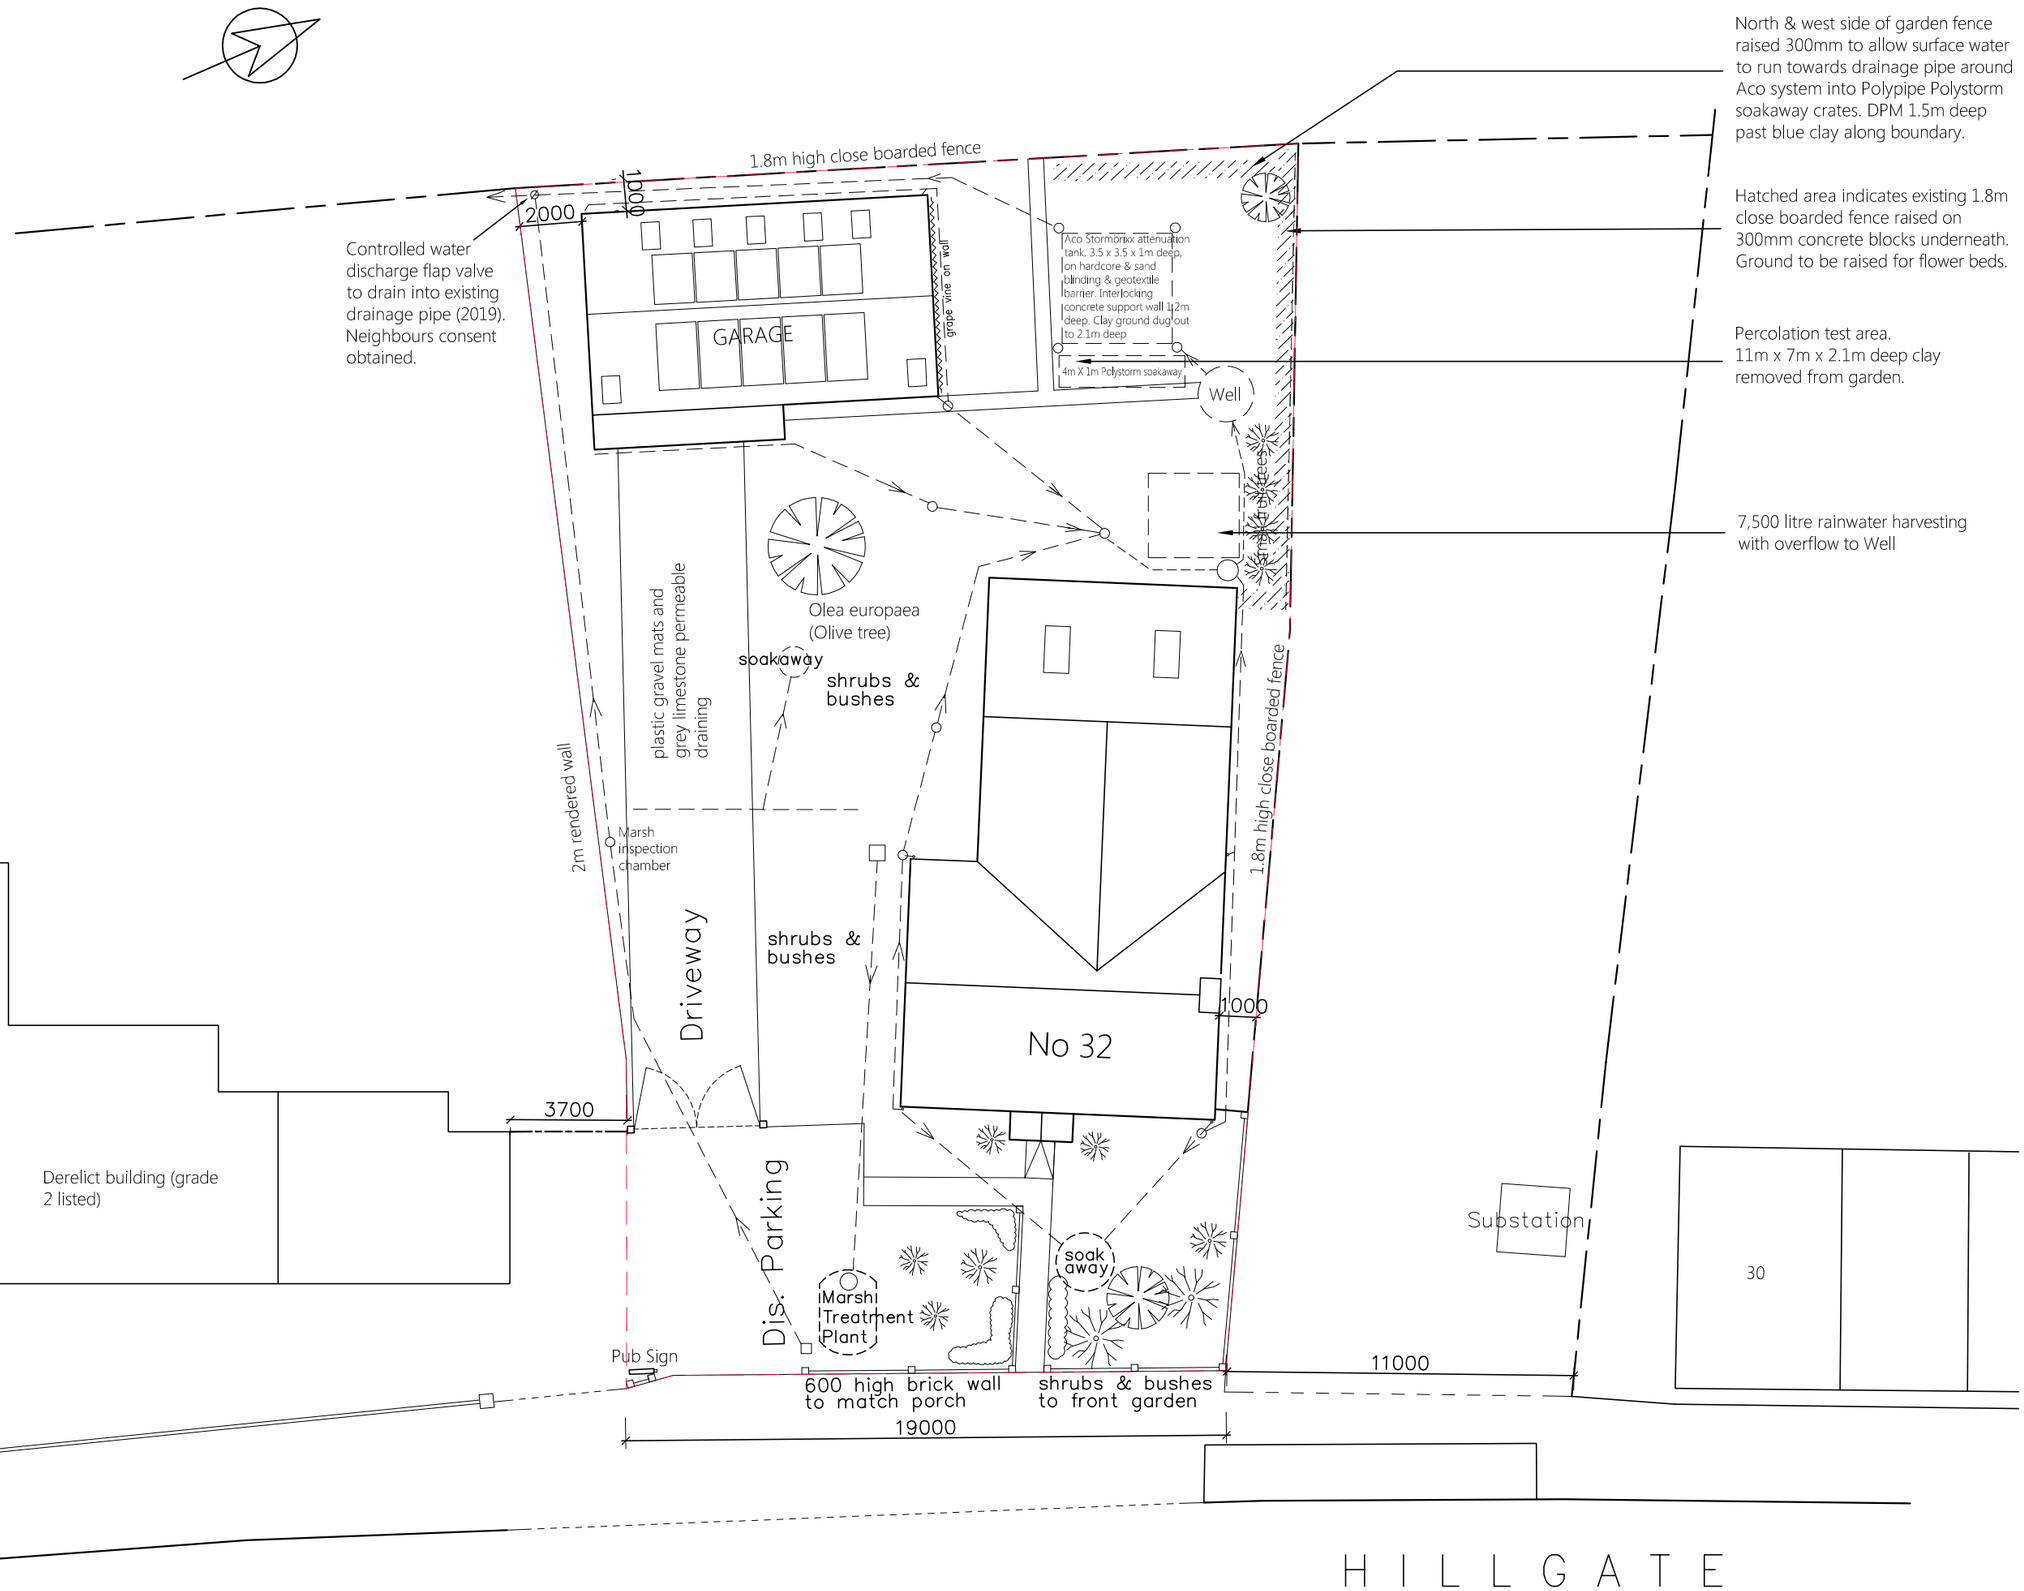


SCALE
1: 200
2m 4m 6m 8m

REV A 11/11/24 DRAINAGE AMENDED

Project:
New House

Client:
Rebeca Zdroba

Address:
32 Hillgate
Gedney Hill
Spalding
PE12 0NN

Drawing Title:
Drainage Plan
Foul & Surface Water

Drg No: 07

Scale: 1:200 @ A3

Date: April 2024