

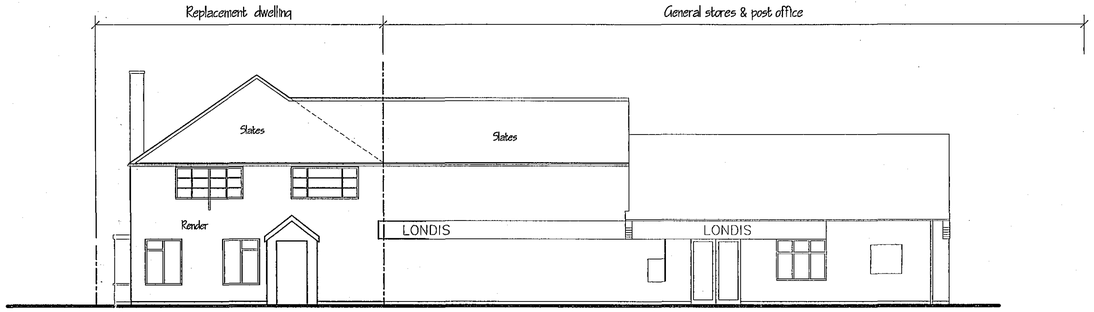



FRONT ELEVATION - STREET SCENE.

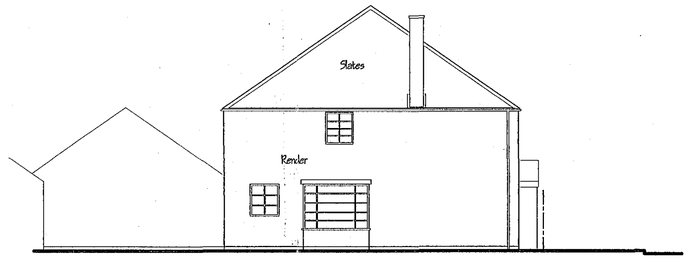


SIDE ELEVATION.

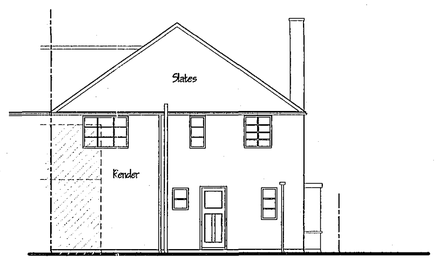


REAR ELEVATION.

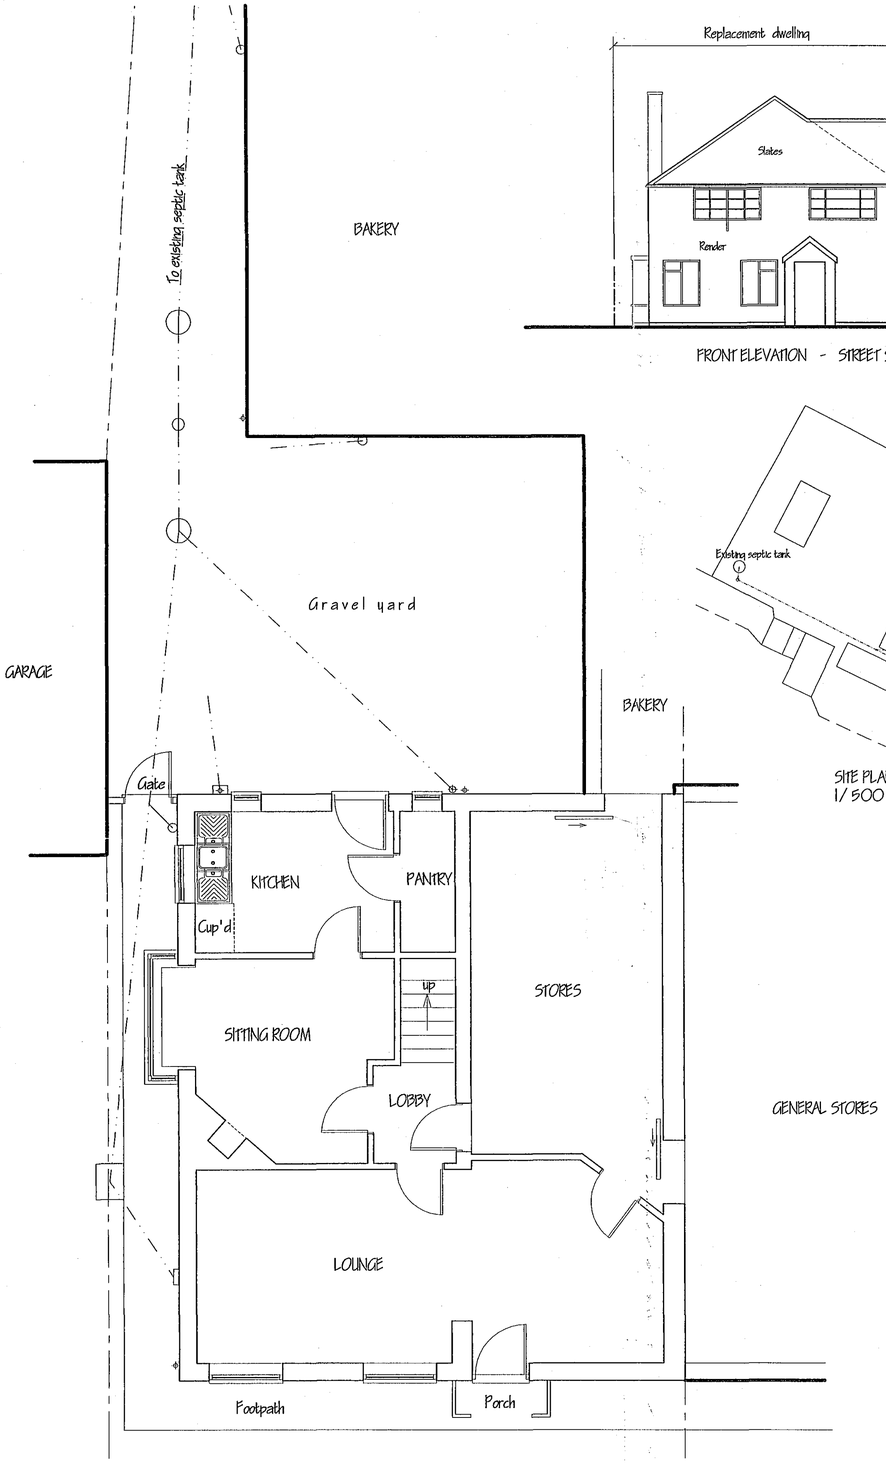


GROUND FLOOR PLAN

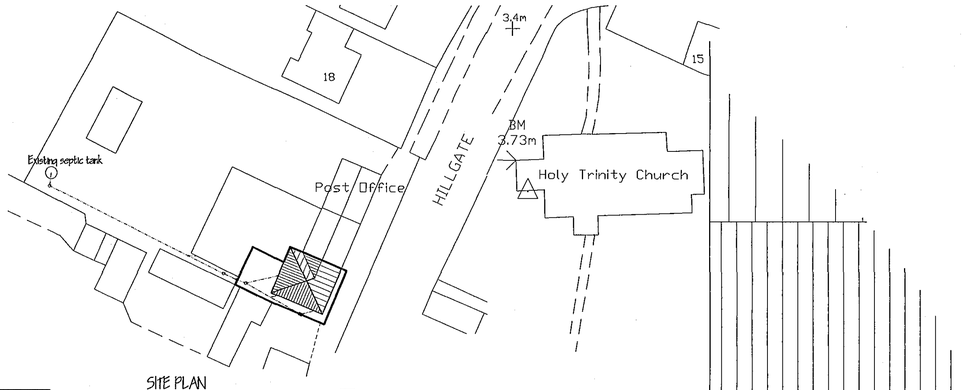

SITE PLAN
1/500

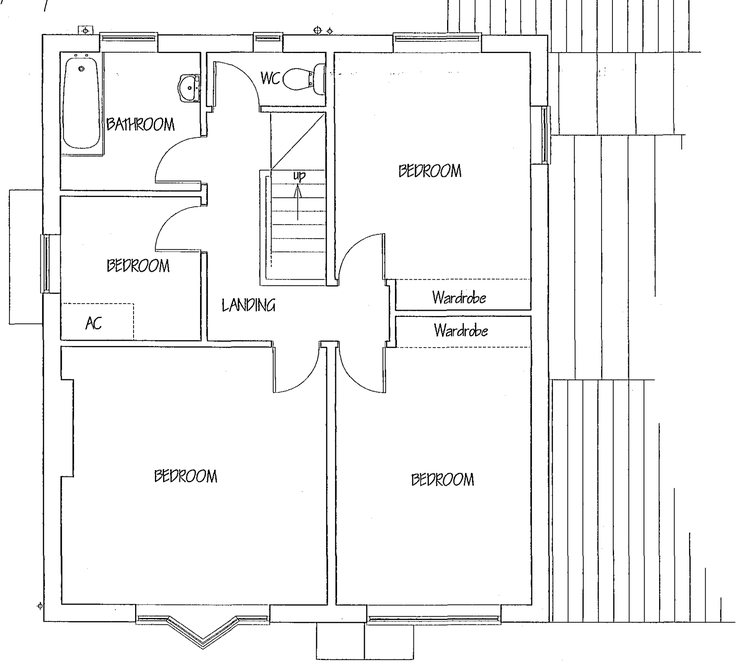

FIRST FLOOR PLAN

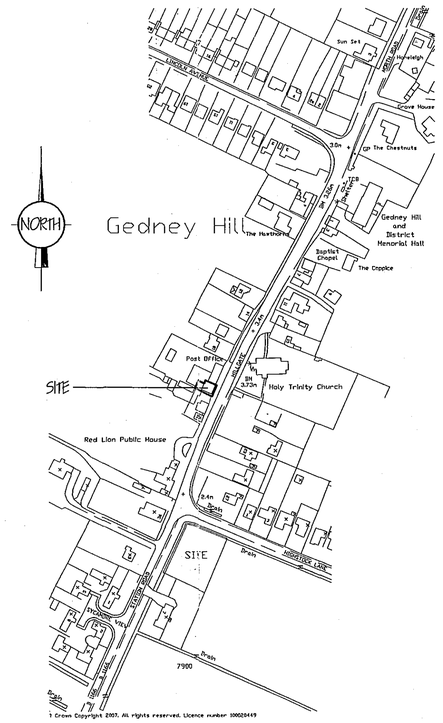

1 Crown Copyright 2007. All rights reserved. Licence number 100020449

LOCATION PLAN
1/2500

SHDC
Planning & Development
- 1 SEP 2008
Ref: 0951/08

ref	revision	date

G. R. MERCHANT LTD.
I.ENG AMICE FIWO
ARCHITECTURAL, STRUCTURAL AND LAND DRAINAGE CONSULTANTS
4 Wrights Mews
12A Park Road, Holbeach,
Spalding, Lincs. PE12 7EE
Tel: 01406 490600
Fax: 01406 426744
E-Mail: gr.merchant@btconnect.com

Project
REPLACEMENT DWELLING,
Adj' GENERAL STORES & POST OFFICE.
HILLGATE.
GEDNEY HILL. SPALDING. LINC'S.

Client
MR. & MRS. M. TAYLOR.

Drawing
FLOOR PLANS & ELEVATIONS - EXISTING.
LOCATION & SITE PLANS.

Job Ref.	Drawing No.
1847-08.	01.
Date	Drawn
JULY '08.	GRM.

Scales
1/50. 1/100. (unless otherwise stated)

DO NOT SCALE FROM THIS DRAWING

This drawing is copyright and may not be altered, traced, photographed or used for any other purposes other than that for which it is issued. The Ground Contractor is to check all dimensions on site and report any discrepancies to the Architect. All details shown on this drawing including foundations are based upon typical site conditions related to the area. No responsibility can be accepted for abnormal conditions which may be discovered during construction unless reported to the Architect so that design amendments may be considered. Site soil surveys are recommended in respect of foundations to establish specific site conditions before foundation work is undertaken. This drawing is limited in the amount of information contained and does not purport to contain a full specification of the works. It is solely for the purpose of obtaining Planning / Building Regulation approval. This drawing must not be used as a contract document alone. The works will not be supervised or inspected on site by G.R. Merchant or any representative thereof. It is the client or their appointed agents responsibility to control workmanship, expenditure of materials, adherence to specification, variations to contract etc.All materials to be new unless otherwise stated and all components and materials etc. to be used fixed and installed etc. in strict accordance with manufacturers instruction and relevant code of practice. Materials shall conform to appropriate British standard specification or BBA certificate or European code equivalent. The Employer / Client shall ensure that the selected contractor is conversant with and adopts all measures necessary to achieve compliance with Health and Safety legislation for building sites and the Construction (Design and Management) Regulations as applicable. The Client is to be aware that the Construction (Design and Management) Regulations and Local Authority Planning Supervision will be required. The works shall comprise of all that is shown on the drawing and details. Work that may not specifically be shown but may be reasonably inferred as necessary to carry out the works shall be deemed to be included. It is the plot / land owners responsibility to be aware of the Party Wall etc. Act 1996, when building in close proximity to adjoining neighbors boundaries.