

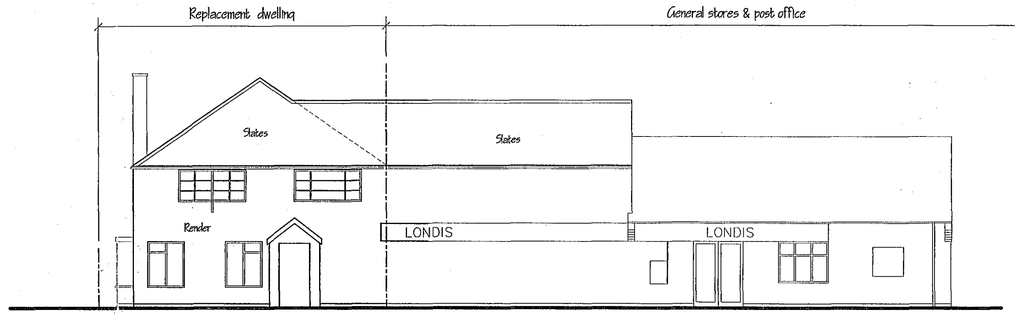



FRONT ELEVATION - STREET SCENE.

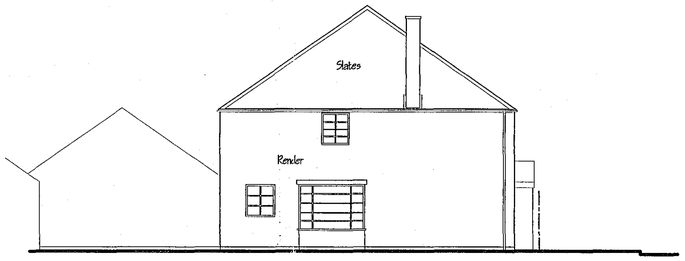


SIDE ELEVATION.

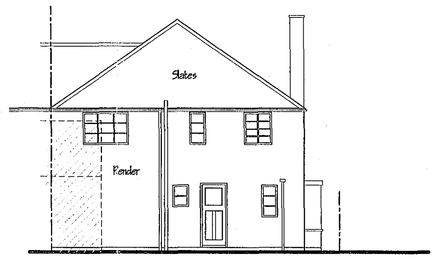


REAR ELEVATION.

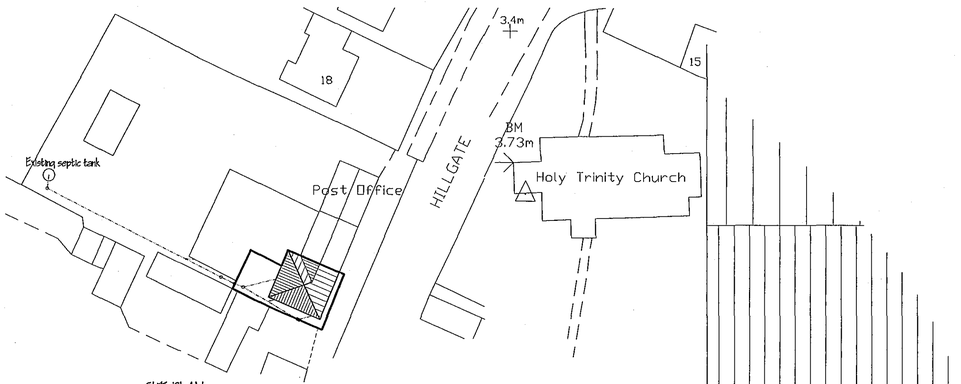

SITE PLAN
1/500

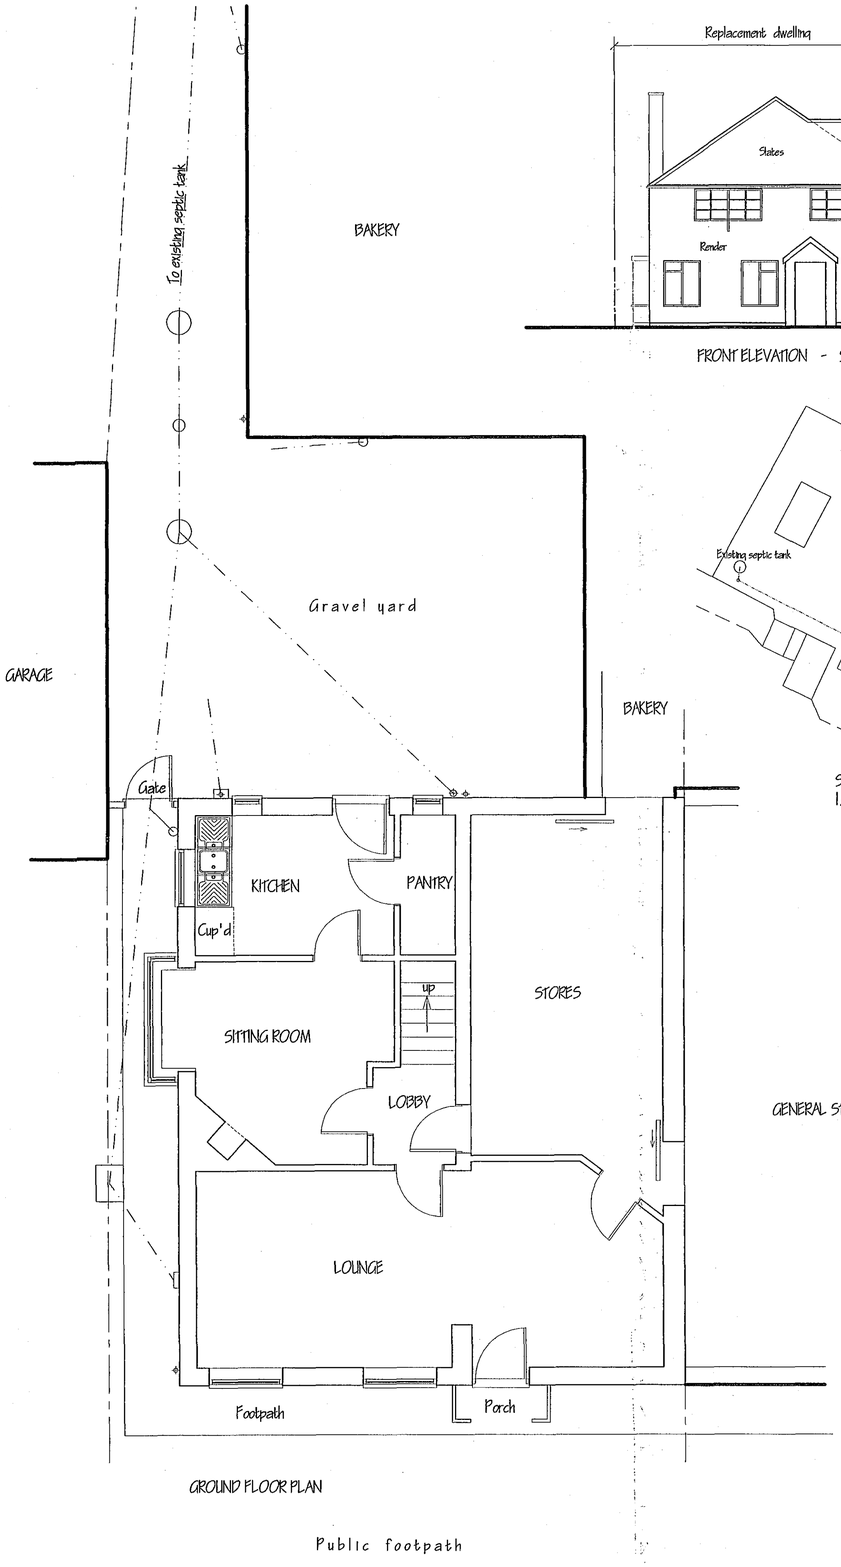


GROUND FLOOR PLAN

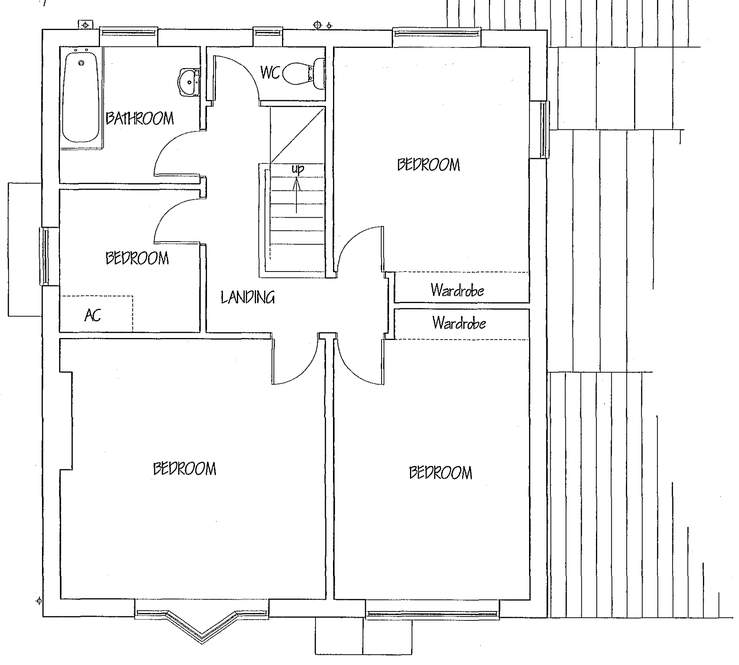

FIRST FLOOR PLAN

Public footpath

HILLGATE

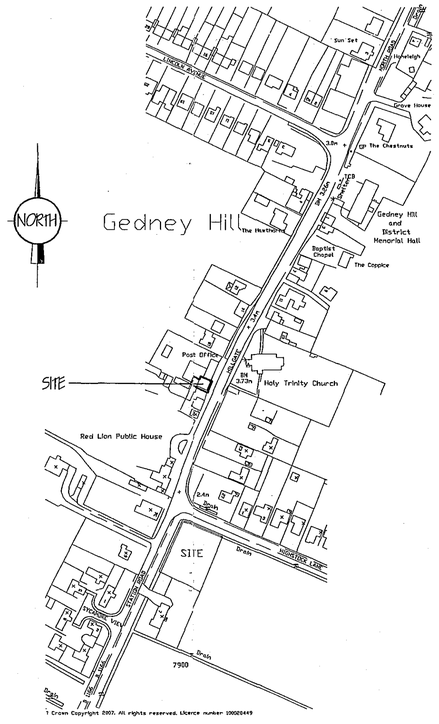

LOCATION PLAN
1/2500

© Crown Copyright 2007. All rights reserved. Licence number 100020449

SHDC
Planning & Development
- 1 SEP 2008
Ref: 0951/08

ref:	revision	date

G. R. MERCHANT LTD.
I.ENG AMICE FIWO
ARCHITECTURAL, STRUCTURAL AND LAND DRAINAGE CONSULTANTS
4 Wrights Mews
12A Park Road, Holbeach,
Spalding, Lincs. PE12 7EE
Tel: 01406 490800
Fax: 01406 425744
E-Mail: gr.merchant@btconnect.com

Project
REPLACEMENT DWELLING.
Adj' GENERAL STORES & POST OFFICE.
HILLGATE.
GEDNEY HILL, SPALDING, LINC'S.

Client
MR. & MRS. M. TAYLOR.

Drawing
FLOOR PLANS & ELEVATIONS - EXISTING.
LOCATION & SITE PLANS.

Job Ref.	Drawing No.
1847-08.	01.
Date: JULY '08.	Drawn: GRM.

Scales
1/50. 1/100. (unless otherwise stated)

DO NOT SCALE FROM THIS DRAWING

This drawing is copyright and may not be altered, traced, photographed or used for any other purpose other than that for which it is issued. The Contractor is to check all dimensions on site and report any discrepancies before proceeding with the work. Figured dimensions are to be taken in preference to scaled upon. Initial site conditions related to the area. No responsibility can be accepted for abnormal conditions which may be discovered during construction unless reported to the Architect/Engineer so that design amendments may be considered. Site soil surveys are recommended in respect of foundations to establish specific site conditions before foundation work is undertaken. This drawing is limited in the amount of information contained and does not purport to contain a full specification of the works. It is solely for the purpose of obtaining Planning / Building Regulation approval. This drawing must not be used as a contract document alone. The works will not be supervised or inspected on site by G.R. Merchant or any representative thereof. It is the client or their appointed agents responsibility to control workmanship, substitution of materials, adherence to specification, variations to contract etc. All materials to be new unless otherwise stated and all components and materials etc. to be used fitted and installed etc. in strict accordance with manufacturers instruction and relevant code of practice. Materials shall conform to appropriate British Standard specification or BBA certificate or Kitemark code as shown. The Employer shall ensure that all contractors and sub-contractors employed on building sites and Work places. The Employer / Client is advised that should this works need to comply with the Construction Design and Management Regulations an Independent Planning Supervisor will be required. The works shall comprise of all that is shown on the drawing and details. Work that may not specifically be shown but may be reasonably inferred as necessary to carry out the works shall be deemed to be included. It is the plot / land owners responsibility to be aware of the Party Wall etc. Act 1996, when building in close proximity to adjoining neighbors boundaries.