



Existing East Elevation Scale 1:50



Existing North Elevation Scale 1:50

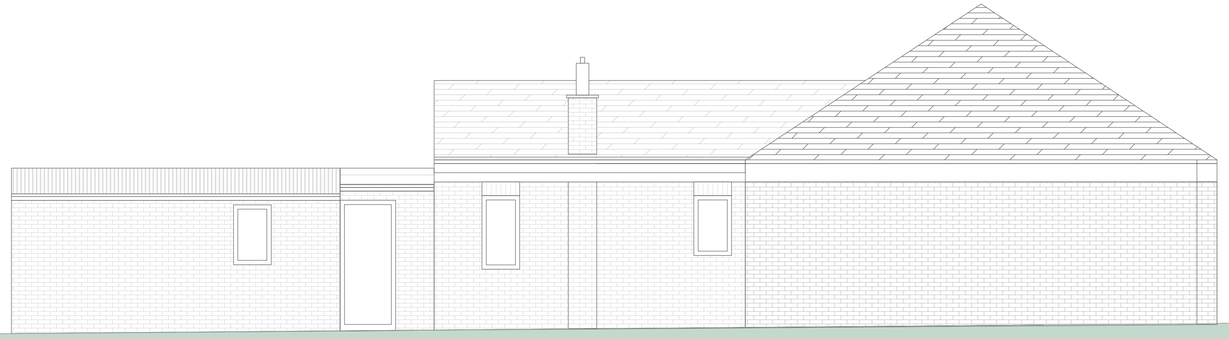

Existing West Elevation Scale 1:50

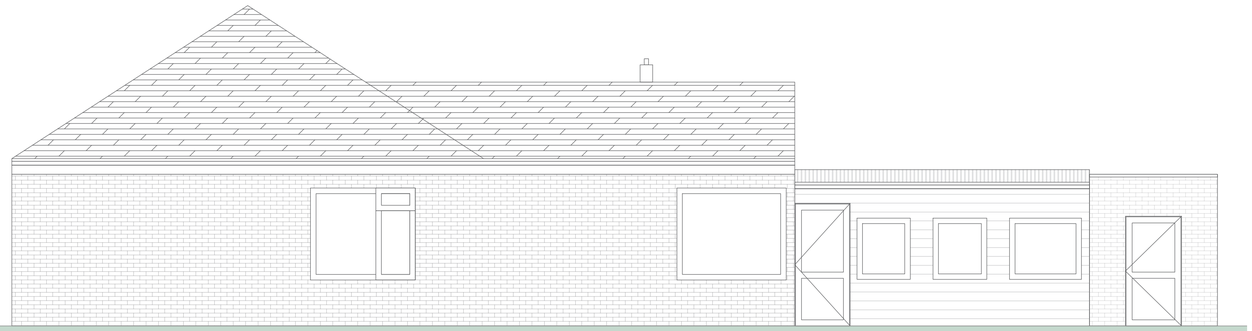

Existing South Elevation Scale 1:50

Disclaimer

PLANNING DRAWINGS

All drawings are provided for planning purposes only.
Drawings have been created from a non-intrusive survey and all dimensions must be checked on site before any work commences.
If in doubt please contact the main contractor if one has been appointed.
No responsibility can be taken with any errors if building from this drawing.
Main Contractor To Set Any Works Out Prior To Build To Ensure Buildability Before Commencing Works.
Any Required Party Wall Act Or Build Over Agreements Will Not Be Organized By Harbur Design And Will Need To Be Completed By The Client Or A 3rd Party.

CDM Regulations

Hazards	Date Added	Date Mitigated	Risk Assesment Date

Revision Notes:

Rev:	Date:	Notes:

Rev: -

Client: Stuart Davies

Project:

Rear Section To Be Demolished. Addition Of Rear Extension. Replacement Of Roof To Achieve Small First Floor.

120 North Road, Gedney Hill, PE12 0NS

Drawing Title: Existing Elevations

Planning

Drawn by:	Managers Check:	Directors Check:
AC	CW	

Scale @ A1: 1:50

Date: 08/10/23

Project no. 201054

Drawing no. 201054-E-002

HARBUR DESIGN
Architectural Services

Contact:
01933 426764 info@harburdesign.com www.harburdesign.com