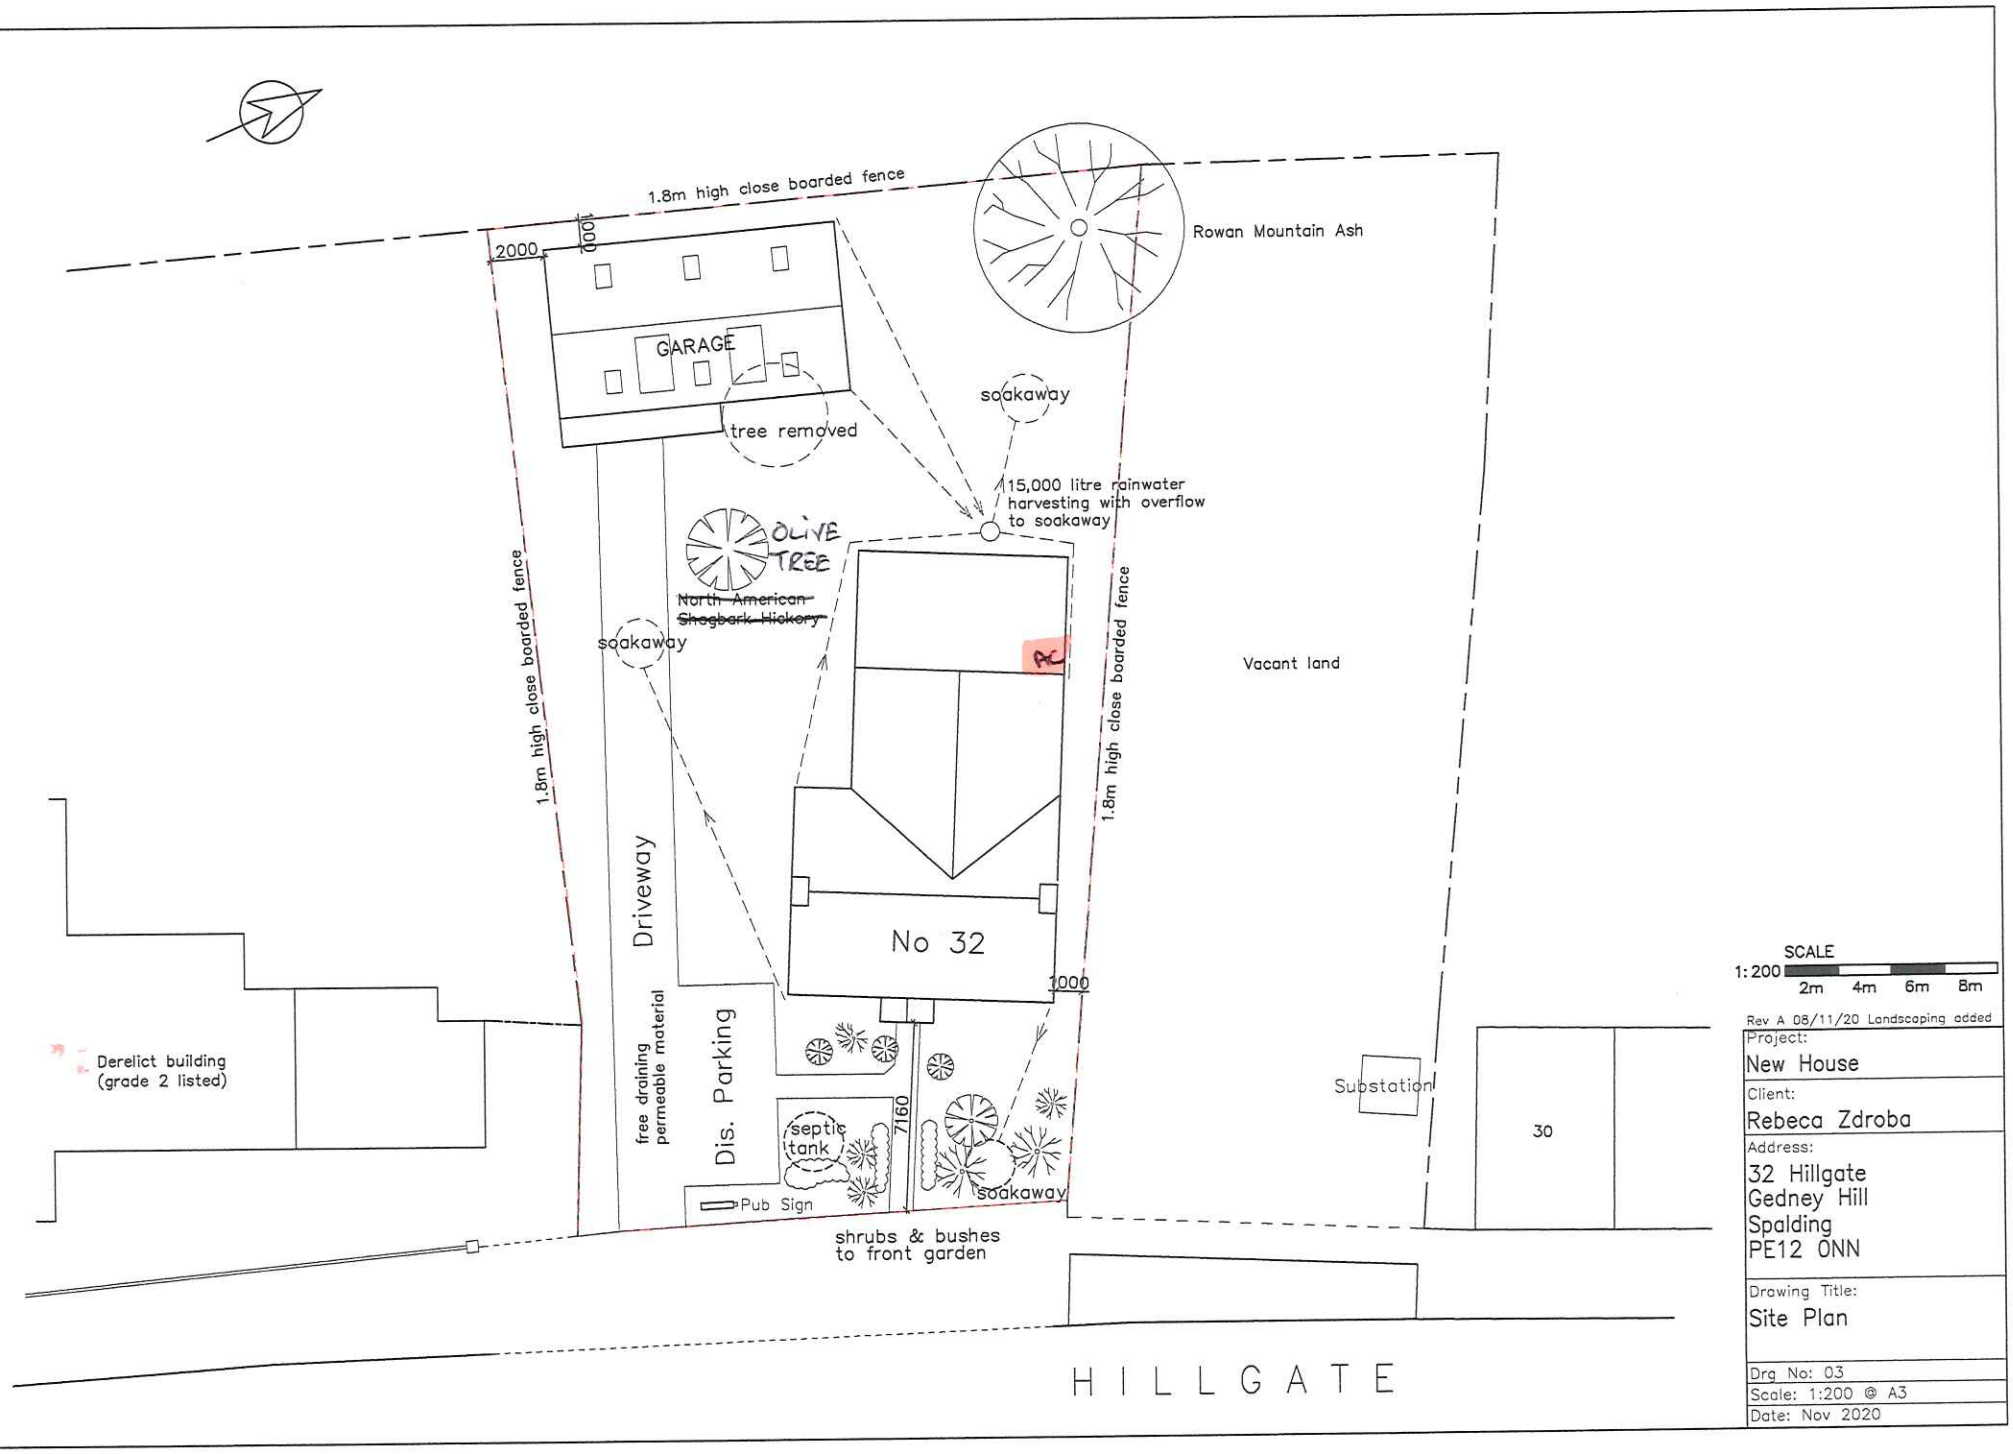
1.8m high close boarded fence
2000
1000
GARAGE
tree removed
Rowan Mountain Ash
soakaway
15,000 litre rainwater harvesting with overflow to soakaway
OLIVE TREE
~~North American Shagbark Hickory~~
soakaway
1.8m high close boarded fence
Vacant land
1.8m high close boarded fence
Driveway
No 32
1000
free draining permeable material
Dis. Parking
septic tank
7160
soakaway
Pub Sign
shrubs & bushes to front garden
Derelict building (grade 2 listed)
Substation
30
HILLGATE
SCALE
1:200
2m 4m 6m 8m
Rev A 08/11/20 Landscaping added
Project:
New House
Client:
Rebeca Zdroba
Address:
32 Hillgate
Gedney Hill
Spalding
PE12 0NN
Drawing Title:
Site Plan
Drg No: 03
Scale: 1:200 @ A3
Date: Nov 2020