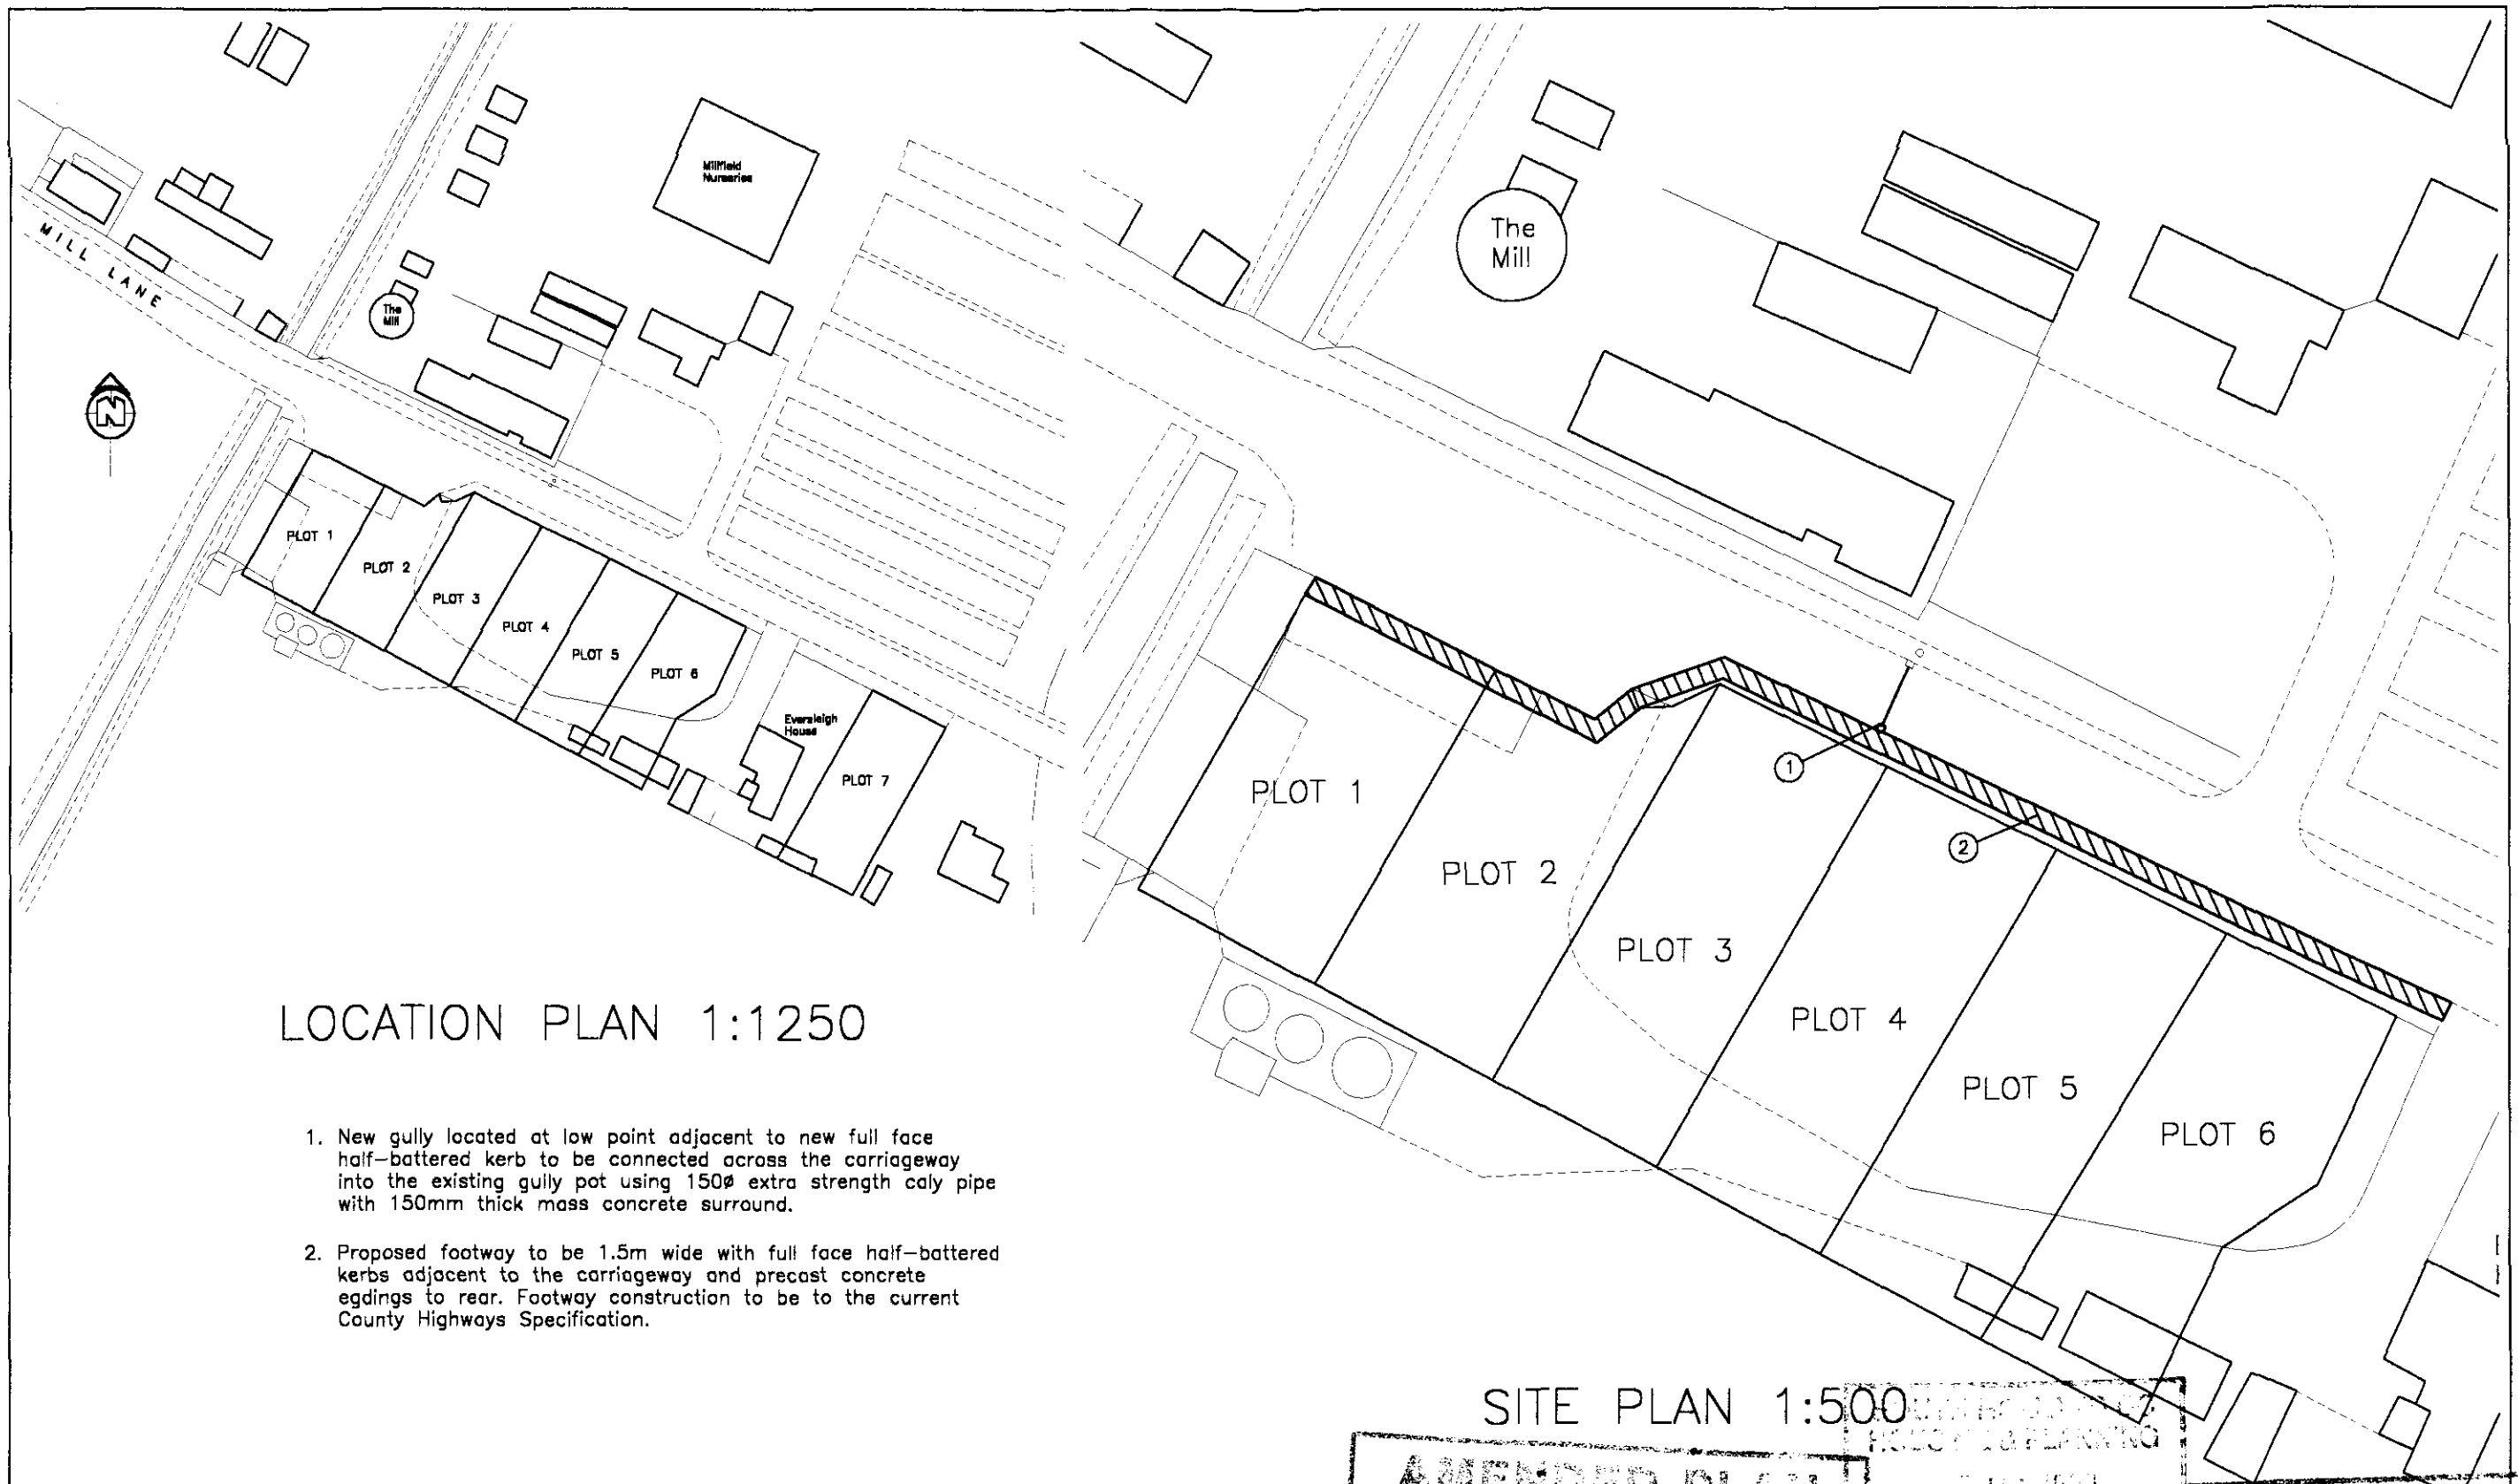


LOCATION PLAN 1:1250

SITE PLAN 1:500

1. New gully located at low point adjacent to new full face half-battered kerb to be connected across the carriageway into the existing gully pot using 150ø extra strength caly pipe with 150mm thick mass concrete surround.

2. Proposed footway to be 1.5m wide with full face half-battered kerbs adjacent to the carriageway and precast concrete egdings to rear. Footway construction to be to the current County Highways Specification.

AMENDED PLAN
Ref.

RECEIVED
-7 JAN 1999
DEVELOPMENT CONTROL
PLANNING
Ref: 0986/98

DETERMINED
PLAN

A 18:12:98 Footway extended in front of Plots 1 & 2.

T R Stafford
13 GOSTWICK, ORTON BRIMBLES, PETERBOROUGH, PE2 5XF
Telephone 01733 394052 (Office) 0410 832745 (Mobile)

NOTES:

Client: LAKELAND ESTATES	Scale: 1:1250, 1:500	Drawing Title: FOOTWAY LAYOUT
Job Title: FOOTWAY, MILL LANE, GEDNEY HILL	Drawn by: TRS	Drg.No.: 8119-1 / Rev.: A
	Date: SEPT '98	