
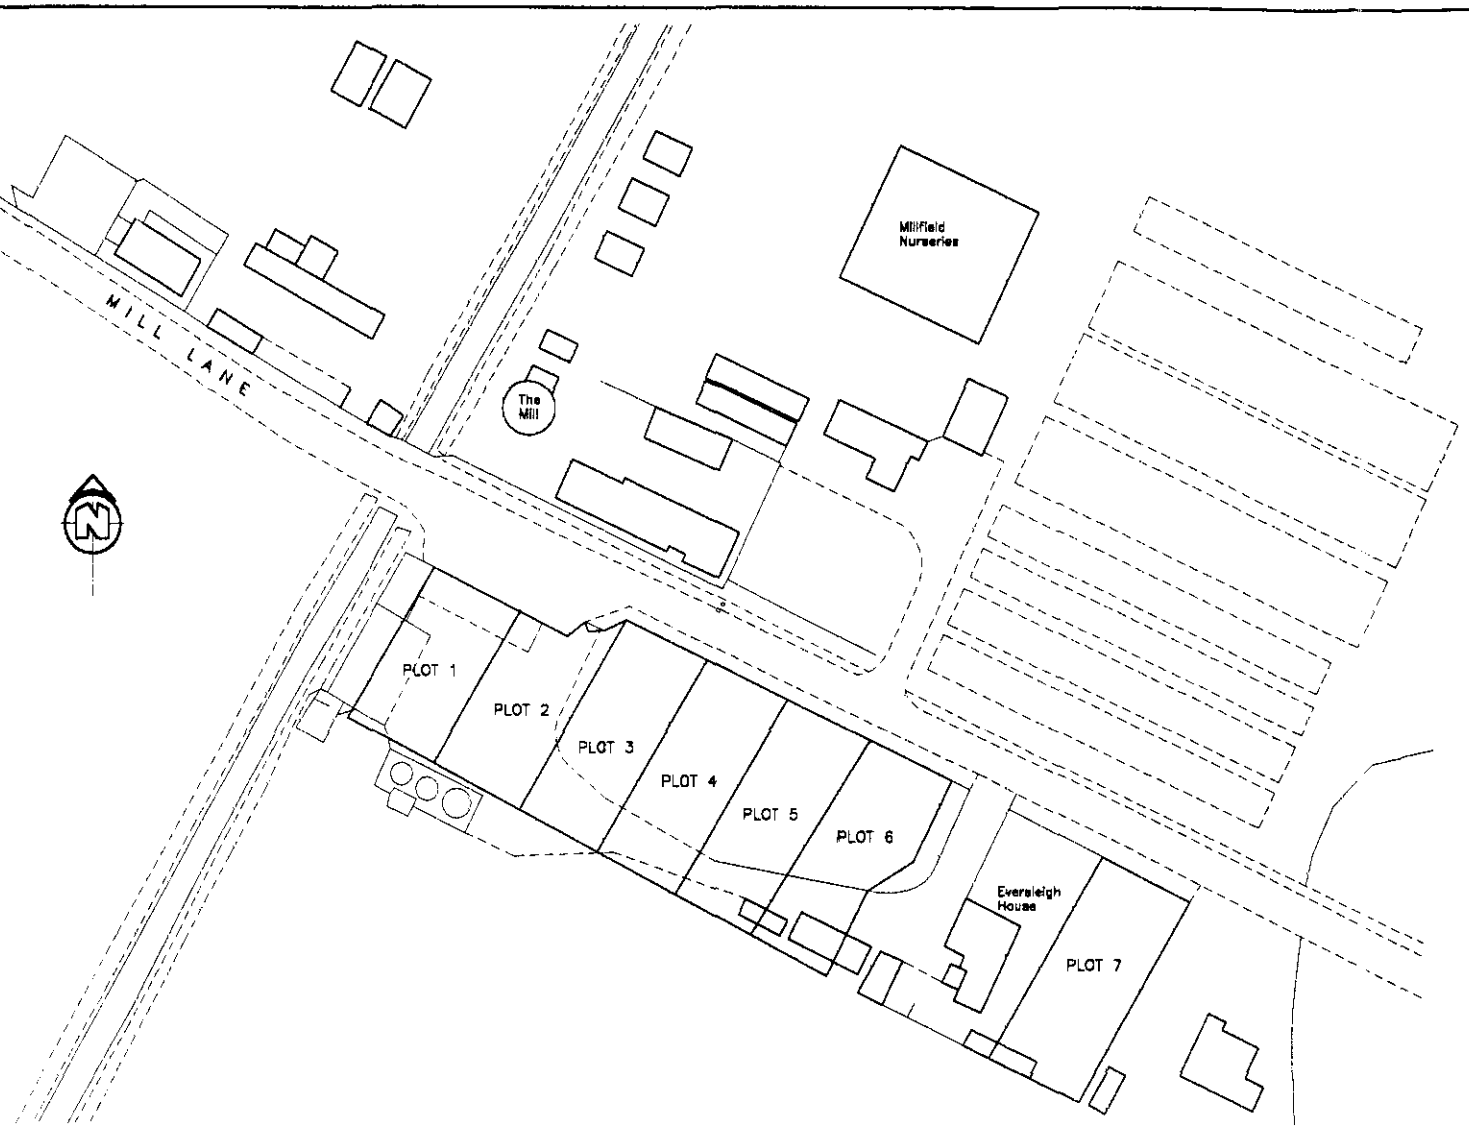


LOCATION PLAN 1:1250

1. New gully located at low point adjacent to new full face half-battered kerb to be connected across the carriageway into the existing gully pot using 150ø extra strength caly pipe with 150mm thick mass concrete surround.

2. Proposed footway to be 1.5m wide with full face half-battered kerbs adjacent to the carriageway and precast concrete egdings to rear. Footway construction to be to the current County Highways Specification.

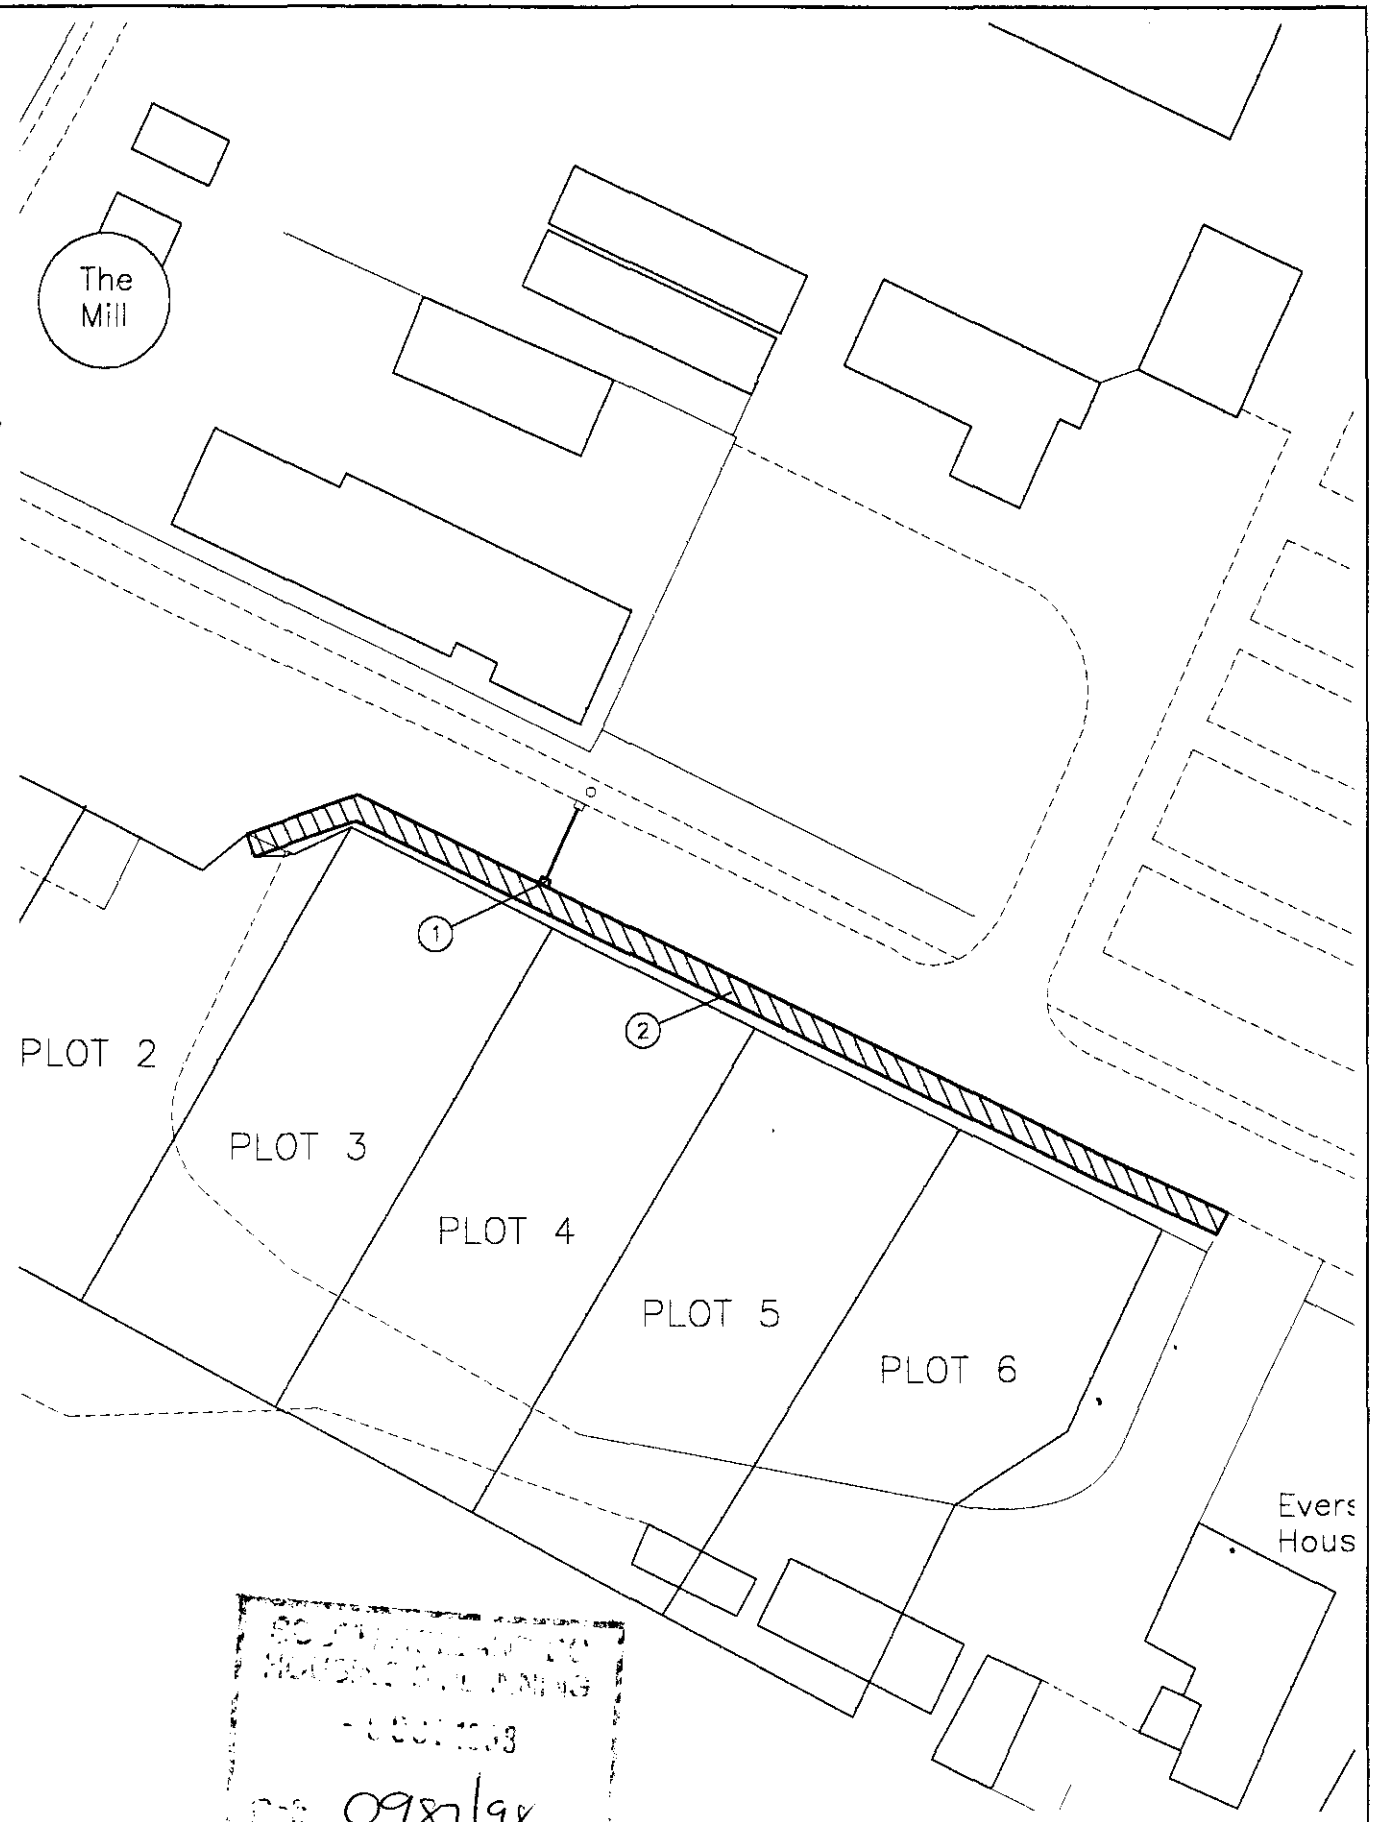

SITE PLAN 1:500

SOUTH HOLLAND DC
HOUSING & PLANNING
- 8 OCT 1998
0987/98

SOUTH HOLLAND DC
HOUSING & PLANNING
24 SEP 1998

T R Stafford
13 GOSTWICK, ORTON BRIMBLES, PETERBOROUGH, PE2 5XF
Telephone: 01733 394052 (Office) 0410 832745 (Mobile)

NOTES:

Ref:

Client: LAKELAND ESTATES

Job Title: FOOTWAY, MILL LANE, GEDNEY HILL

Scale: 1:1250, 1:500

Drawn by: TRS

Date: SEPT '98

Drawing Title: FOOTWAY LAYOUT

Drg.No.: 8119-1

Rev.