



PROPOSED SIDE ELEVATION
SCALE 1:50

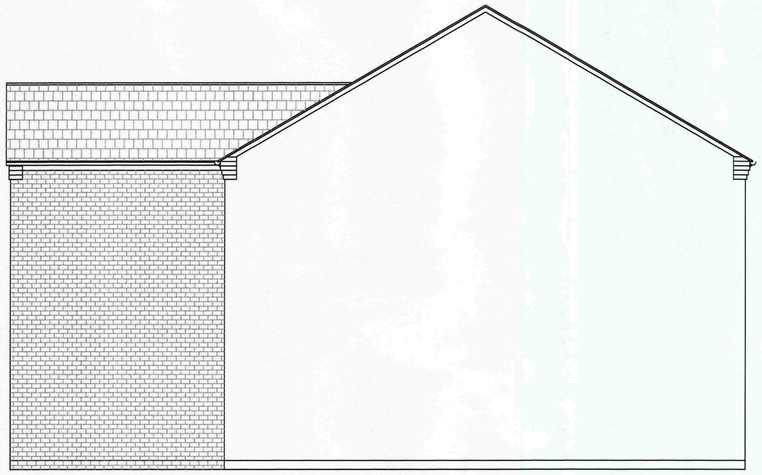


PROPOSED REAR ELEVATION
SCALE 1:50

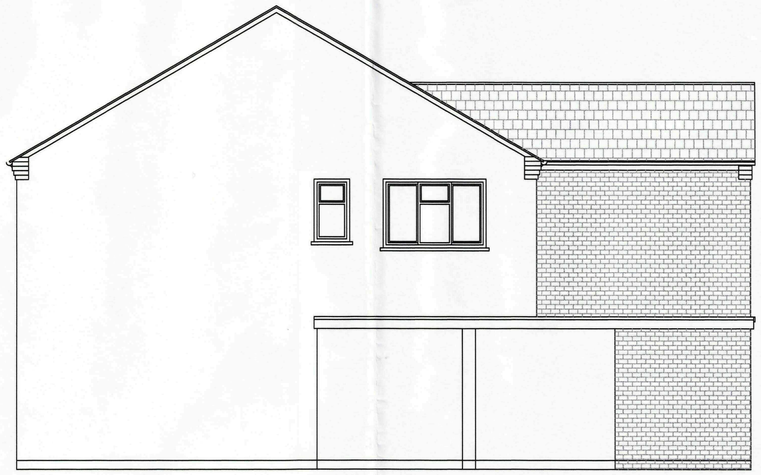


PROPOSED SIDE ELEVATION
SCALE 1:50


ALL FACING MATERIALS TO MATCH EXISTING DWELLING

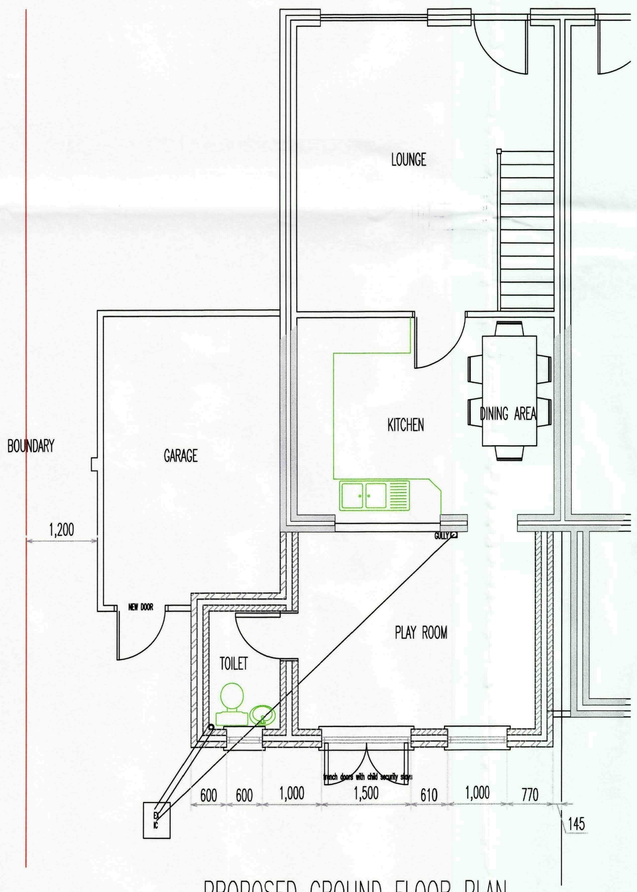


PROPOSED GROUND FLOOR PLAN
SCALE 1:50

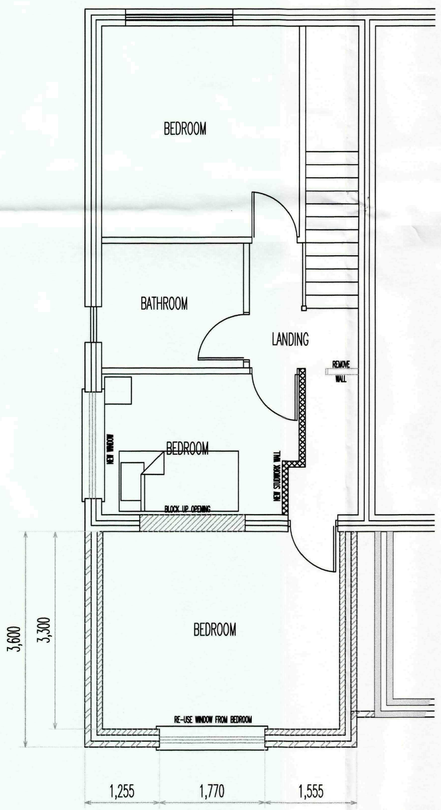

PROPOSED FIRST FLOOR PLAN
SCALE 1:50

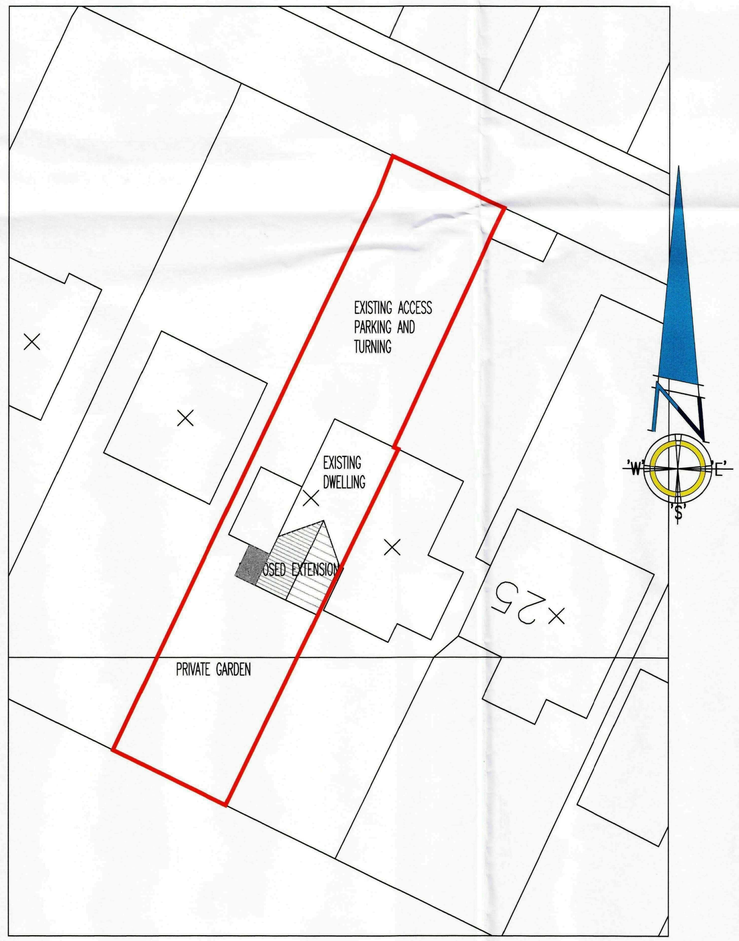

BLOCK PLAN
SCALE 1:200

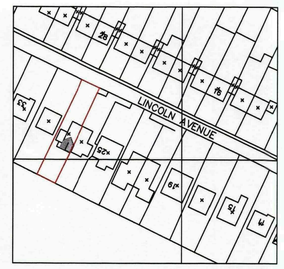

LOCATION PLAN
SCALE 1:1250

SHDC
Planning & Development
- 1 DEC 2010
Ref: 0995/10

Building Design Awards
Building Excellence in Fenland
Winner, Heritage award 2010
for Conversion or Renovation
Highly commended 2010
for Conversion or Renovation
Highly commended 2009
Heritage award New Build

Rev	Purpose	By	Date
-	-	-	-


DBDS

DAVID BROKER DESIGN SERVICES
t/a
CONCEPT 2000
DESIGN AND DEVELOPMENT
LTD
ESTABLISHED 1975


ARCHITECTURAL TECHNICIANS
DANBROOKE HOUSE STATION ROAD
WISBECH ST MARY
WISBECH CAMBS.PE13 4RW
Telephone 01945410421
Facsimile 01945410402
E-mail david.broker@btinternet.com

Client:	A. PLUME		
Drawing No:	1489		
Project:	PROPOSED TWO STOREY REAR EXTENSION		
Site:	29 LINCOLN AVENUE GEDNEY HILL		
Postcode:	PE12 0PQ	Drawn: AS	Checked: -
Scale:	1:50 @ A1	Date: OCT 10	Revision No: -


DO NOT SCALE FROM THIS DRAWING - All dimensions to be verified on site - This drawing and design remains the copyright of David Broker and may not be reproduced without permission. David Broker or Concept 2000 will not be held responsible for any construction works undertaken prior to approval or before approval plans are issued - Any alterations to details or specifications may invalidate the approval and incur significant additional costs.

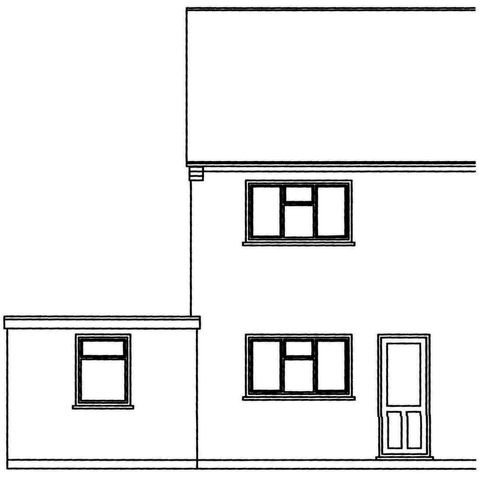


EXISTING REAR ELEVATION
SCALE 1:50

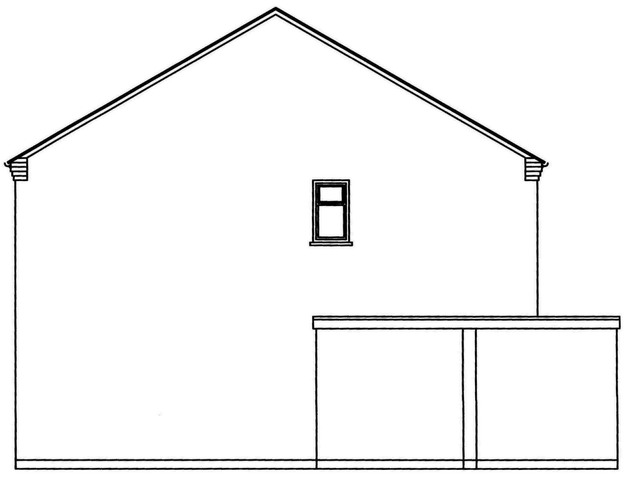

EXISTING SIDE ELEVATION
SCALE 1:50

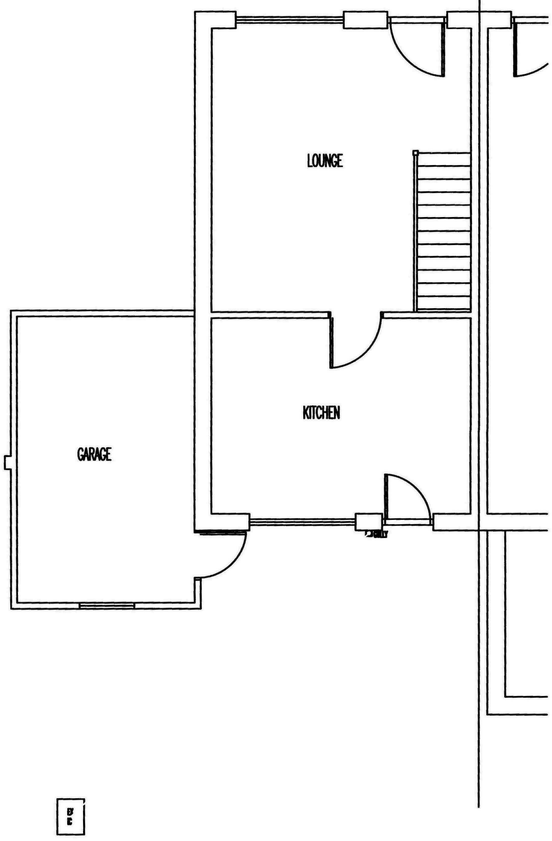

EXISTING GROUND FLOOR PLAN
SCALE 1:50

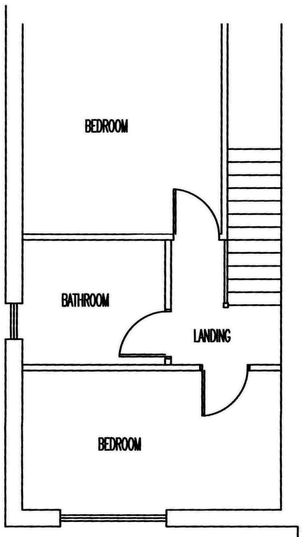

EXISTING FIRST FLOOR PLAN
SCALE 1:50

SHDC
Planning & Development
- 1 DEC 2010
Ref: 0995/10

Building Design Awards
Building Excellence in Retail

Winner Heritage award 2010 for Conversion or Renovation
Highly commended 2010 for Conversion or Renovation
Highly commended 2009 Heritage award New Build

Rev | Purpose | By | Date

IDIBIDS

DAVID BROOKER DESIGN SERVICES
t/a
CONCEPT 2000
DESIGN AND DEVELOPMENT
LTD
ESTABLISHED 1975

ARCHITECTURAL TECHNICIANS
BASSBOOKESBURN STATION ROAD
WESTON ST MARY
WARWICK CANBURNS 4XW
Tel & Fax 01926 632241
Mobile 07973 [illegible]
E-mail davidbrooker@aol.com

Client: P. BEDGAL

Drawing No: 1470

Project: PROPOSED ANNEX

Site:

Periods: -	Planner: AS	Checked: -
Scale: 1:50 @ A1	Date: JULY 10	Revision No: -

DO NOT SCALE FROM THIS DRAWING - All dimensions to be verified on site - This drawing and design remains the copyright of David Brooker and may not be reproduced without permission. David Brooker or Concept 2000 will not be held responsible for any construction work undertaken prior to approval or without approved plans on hand - Any alterations to details or specifications may invalidate the approval and future significant additional costs.