
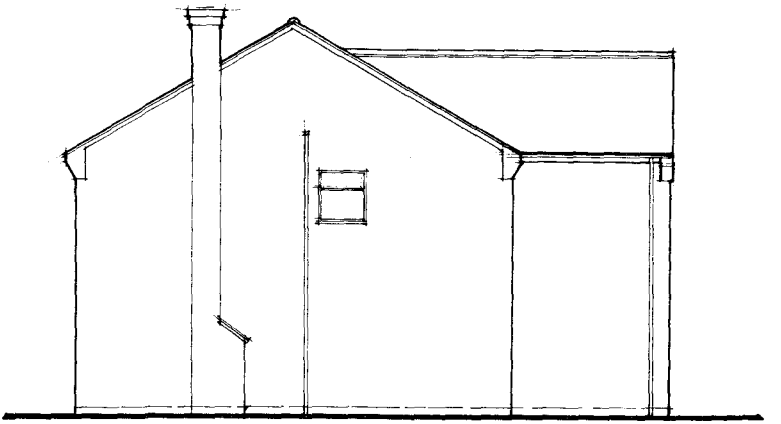


SIDE ELEVATION

REF 1027/94


Note: do not scale off this drawing — use only figured or grid dimensions — if in doubt please ask.

	scale	date	drawn
	1.100	DEC.94	—
	project title		drawing number
	27 LINCOLNS AVE GEDNEY HILL		9994-02

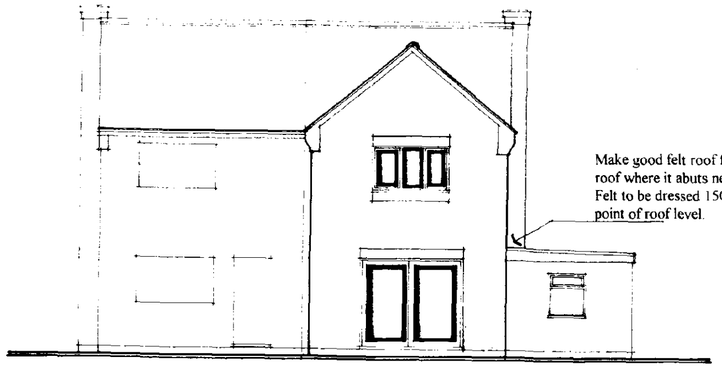


Make good felt roof flashing to existing roof where it abuts new wall junction. Felt to be dressed 150mm above highest point of roof level.


REAR ELEVATION

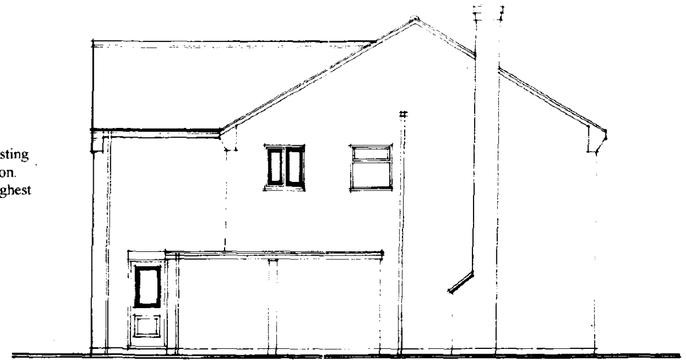

SIDE ELEVATION

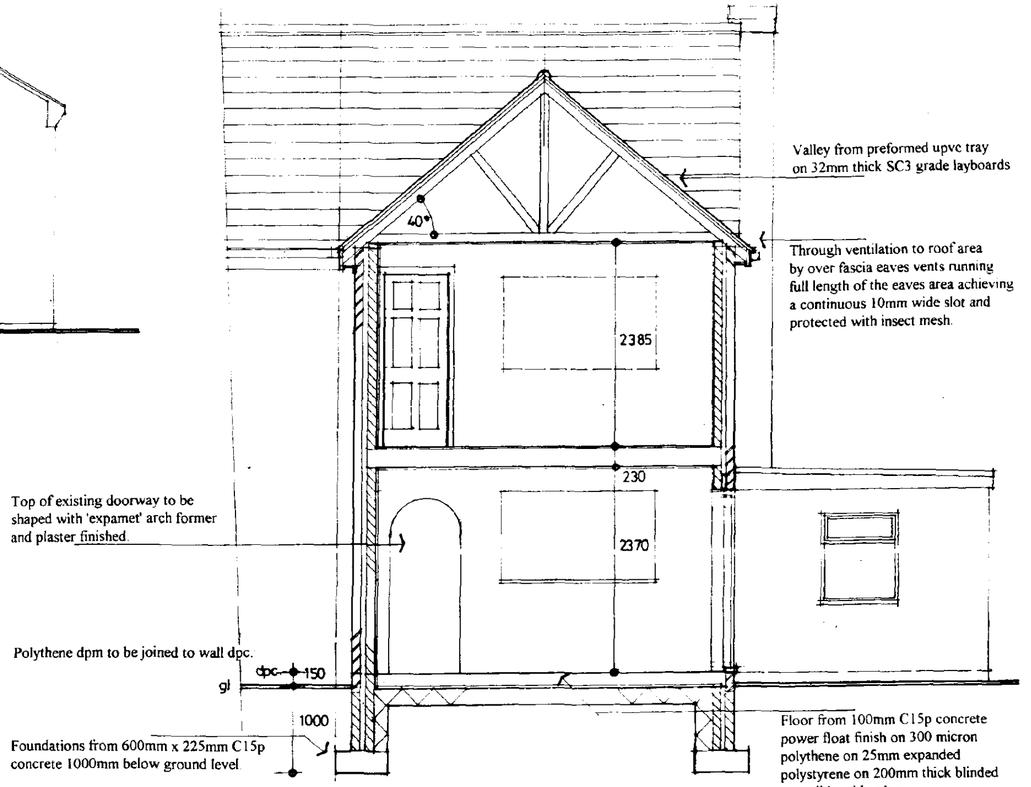


SECTION A A

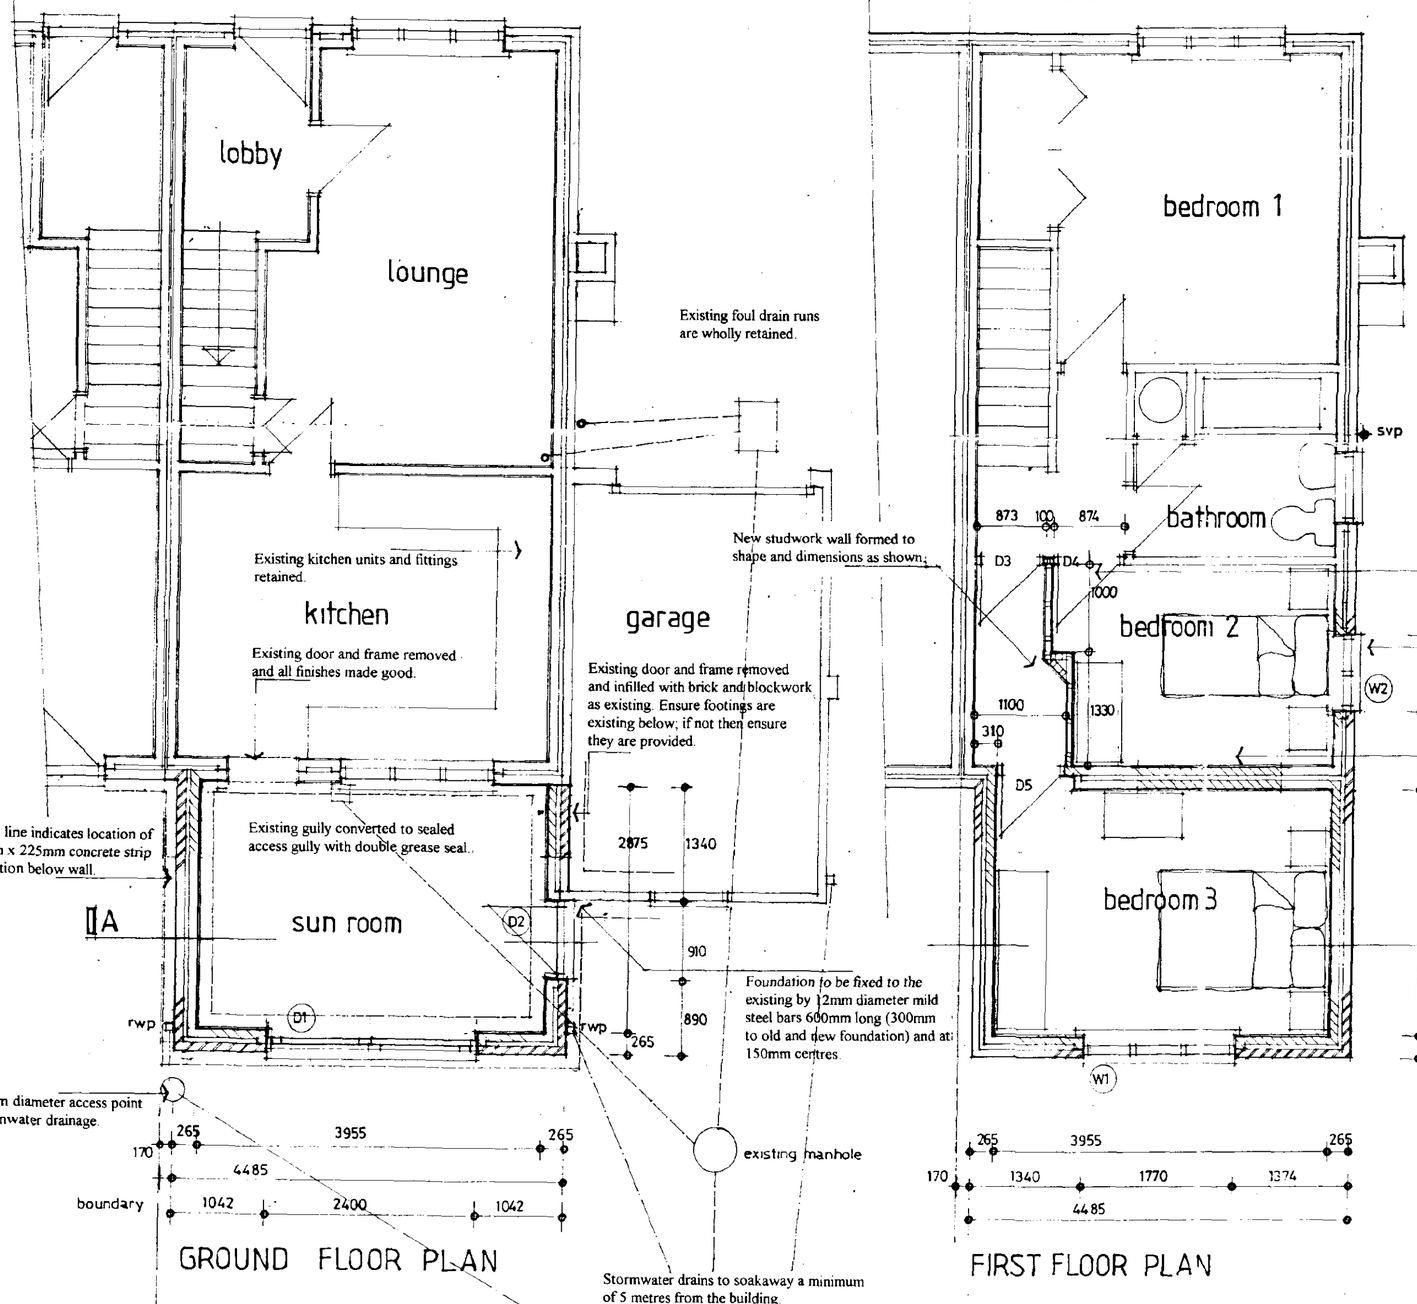

GROUND FLOOR PLAN

FIRST FLOOR PLAN

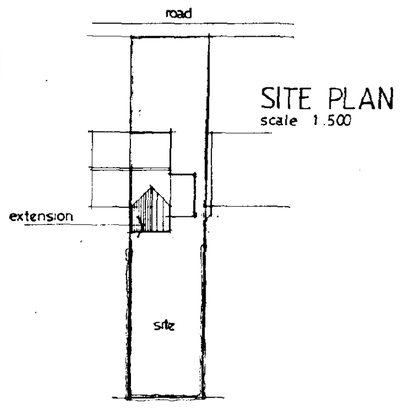

SITE PLAN
scale 1:500

SOUTH HOLLAND D.C
PLAN DEPT
24 OCT 1994
REF. 1027/94

revisions

PAUL SHARMAN & ASSOCIATES
Architectural Consultants
Tel 0733 210350

23 East Street.Crowland. PETERBOROUGH. PE6 0EN.

project title

MR AND MRS STOKES
27 LINCOLNS AVENUE
GEDNEY HILL

drawing title

REAR EXTENSION

scale	date	drawn
1:50 1:100	SEPT 94	—

drawing number

9994 – 01

DETERMINED PLAN

Copyright
This drawing must not be re-issued, loaned or copied

Do not scale this drawing, use only figured or grid dimensions
Any discrepancy should be notified to the Design Office immediately