
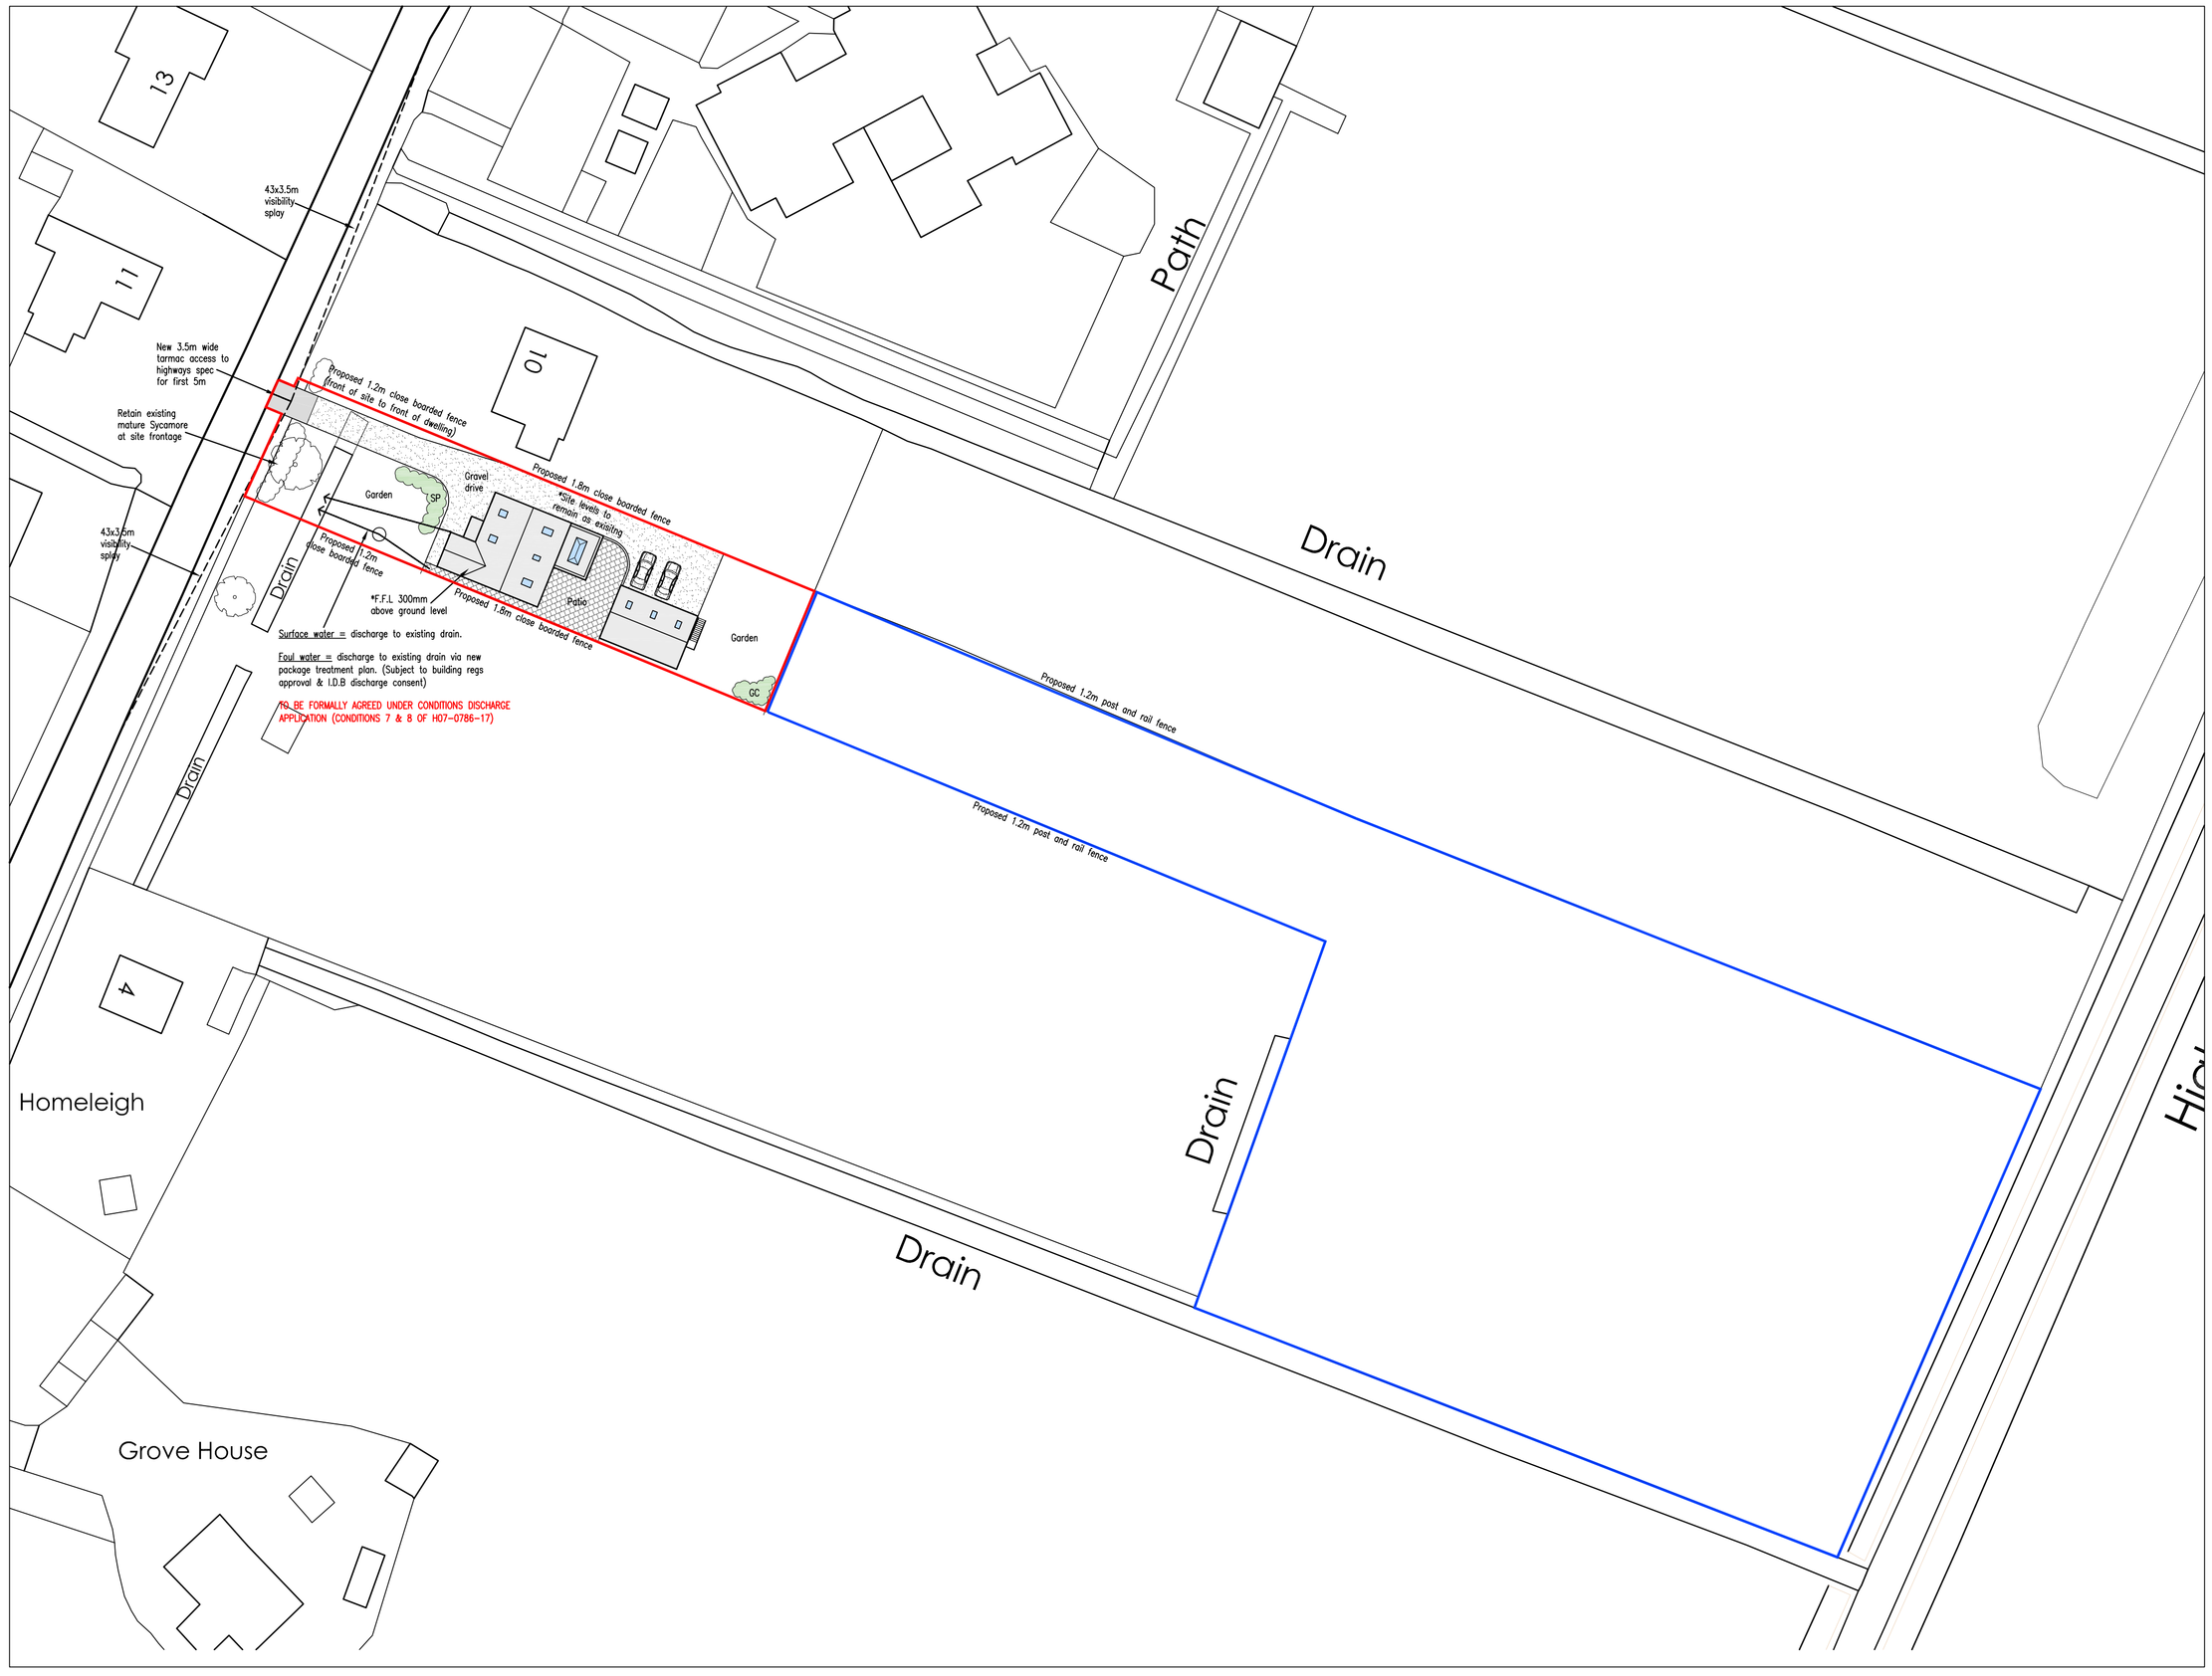


Proposed Site Plan 1:500

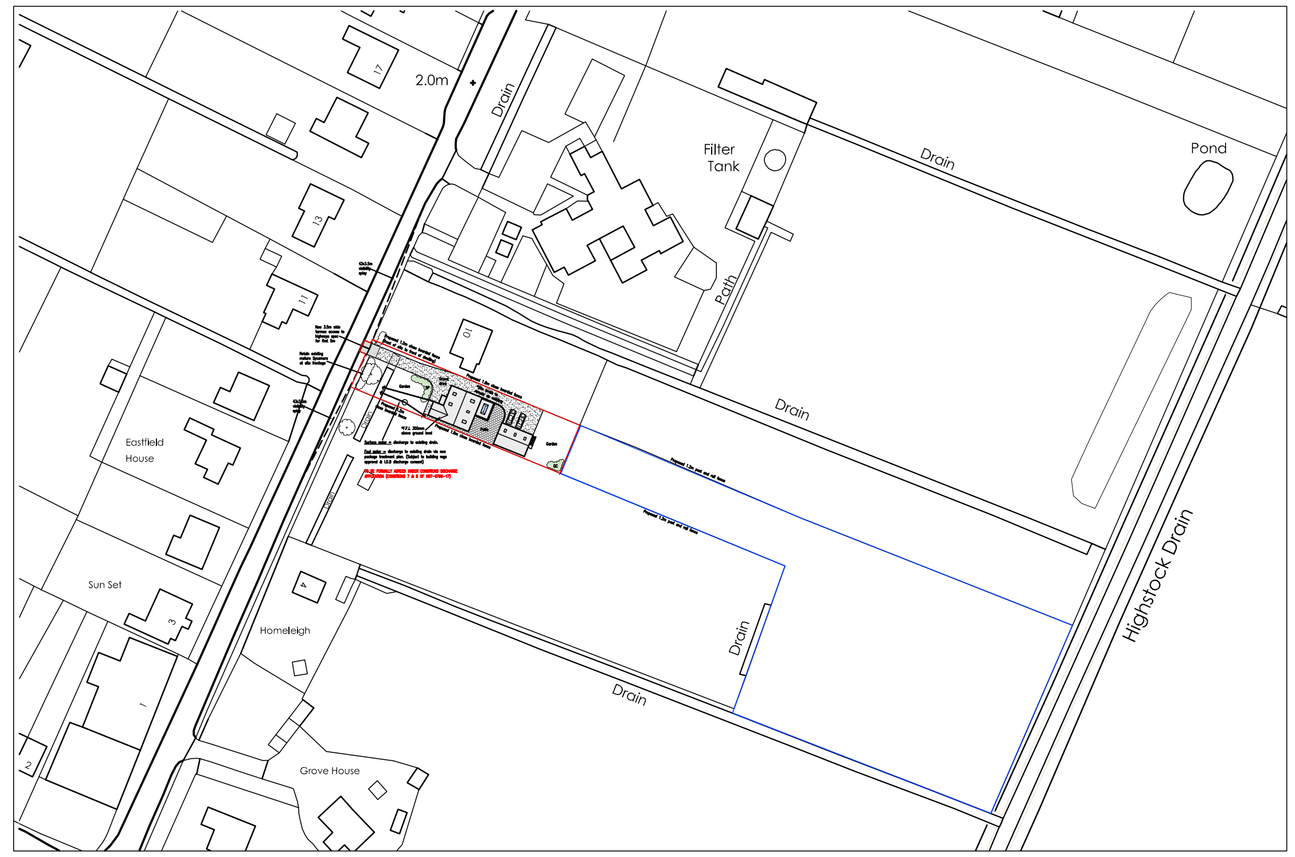

Location Plan 1:1250

LANDSCAPING NOTES:

SP SHRUB PLANTING TO INCLUDE
BARBERRY(BERBERRIS) GUELDER ROSE(VIBURNUM)
BUDDLEIA DAVIDII,FORSYTHIA X INTERMEDIA LYNWOOD
MOCK ORANGE(PHILADELPHUS)SNOWY MESPILUS(AMELANCHIER)
C3 POT SIZE
PLANTING SIZE 40–60cm
PLANTED AT 750mm cts

GC GROUND COVER PLANTS
COTONEASTER HORIZONTALIS,
HEDERA HELIX,LAVANDULA SPICA
6 PLANTS PER METRE SQ.

NOTE:
Undertake soft landscape works generally in open weather conditions, typically mild, dull and moist. Do not undertake planting seeding or turfing when the temperature is below 4°C and falling, when the ground is covered in snow, in frozen or waterlogged ground or in drought conditions.

Planting should be undertaken between November and March when the plants are dormant and planted at centres shown above. Plants should be set at the same root depth as they were at the nursery and should be well firmed in and guards fitted. Remove any damaged shoots during planting. A 75mm layer of bark mulch (Landscape Bark Madingley Mulch or equivalent) should be applied over the planting bed to reduce weed competition.

If within a period of 5 years from the date of the planting of any tree or shrub, that tree or shrub, or any tree or shrub planted in replacement for it is removed, uprooted or destroyed or dies or becomes, in the opinion of the Local Authority, seriously damaged or defective, another tree or shrub of the same species and size as that originally planted shall be planted in the same place unless the Local Authority gives written consent to any variation.

N

Peter Humphrey Associates
ARCHITECTURAL DESIGN AND BUILDING

PROJECT
New Dwelling
Land South of No.10
North Road
Gedney Hill

CLIENT
Mr B Dawson

DRAWING TITLE
BUILDING REGS 3

DATE August 2017 SCALE AS SHOWN JOB No. 5722/BR03

DO NOT SCALE FROM THIS DRAWING

COPYRIGHT: THIS DRAWING MUST NOT BE ISSUED, LOANED OR COPIED WITHOUT THE CONSENT OF PETER HUMPHREY ASSOCIATES

Peter Humphrey Associates
ARCHITECTURAL DESIGN AND BUILDING
TELEPHONE 01945 466 966
FAX 01945 466 433
E-MAIL: info@peterhumphrey.co.uk
31 OLD MARKET WISBECH CAMBS PE13 1NB

Fenland District Council
Building Design Awards
Category Winner 2008