

This drawing is the copyright of Halmshaw Building Design Ltd.
DO NOT scale from this drawing, check all dimensions on site.
The Contractor shall bring all discrepencies immediately to the attention of Halmshaw Building Design Ltd.


CDM Notes - Refer to separate schedule.

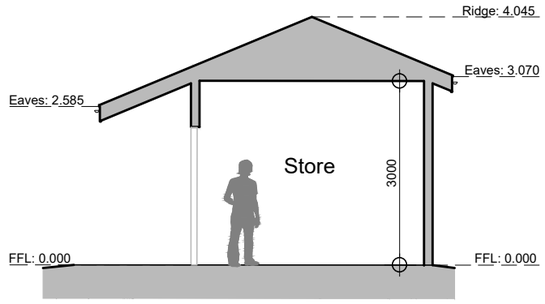


Section A-A

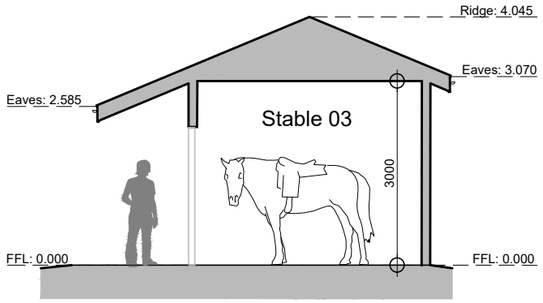


Section B-B

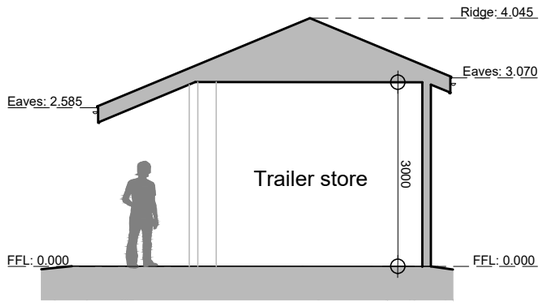

Section C-C

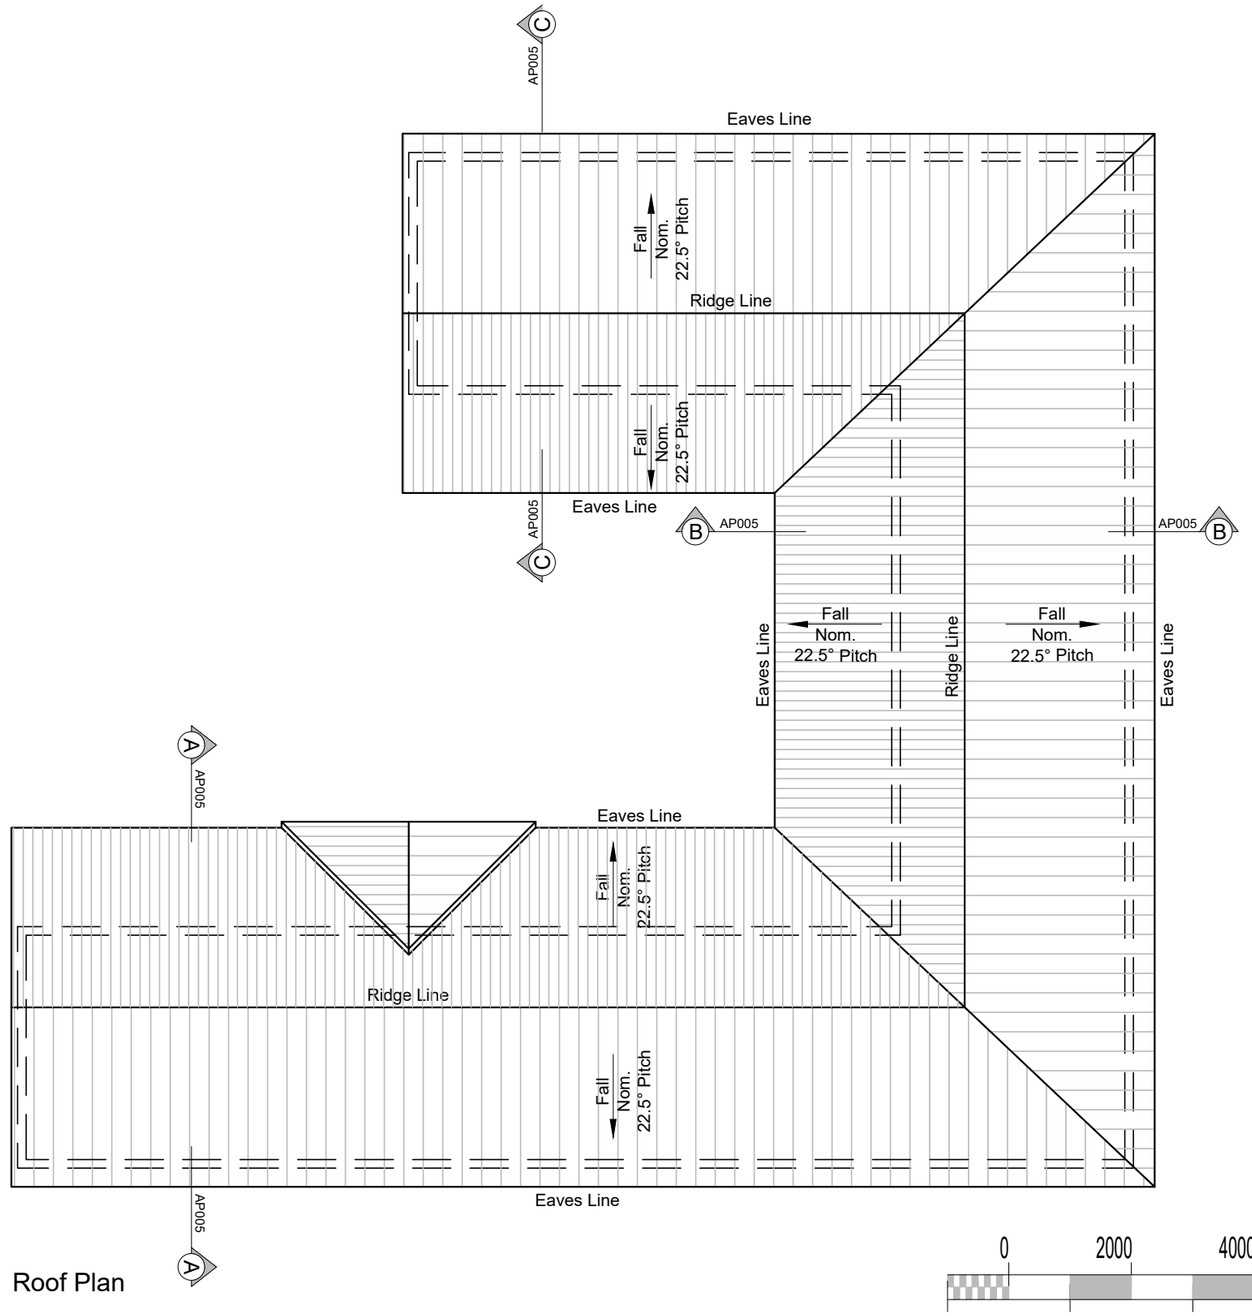

Roof Plan

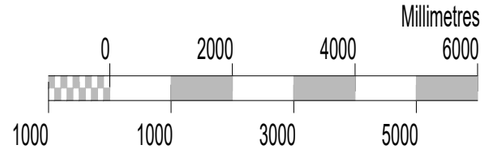

Scale 1:100

Halmshaw Building Design Ltd
8 Wesley Drive, Chatteris, Cambs PE16 6DQ
Tel: 01354 694165
Email: alan.hbd@outlook.com

client
Mr and Mrs Bradley

title
Proposed Sections and Roof Plan

project
Proposed stables and menage
Land rear of 17 Station Road
Gedney Hill, Spalding, PE12 0NP

drawn	checked
HBD	
scale	date
1:100@A3	November 2020
drawing no	revision
2040-AP005	P02