





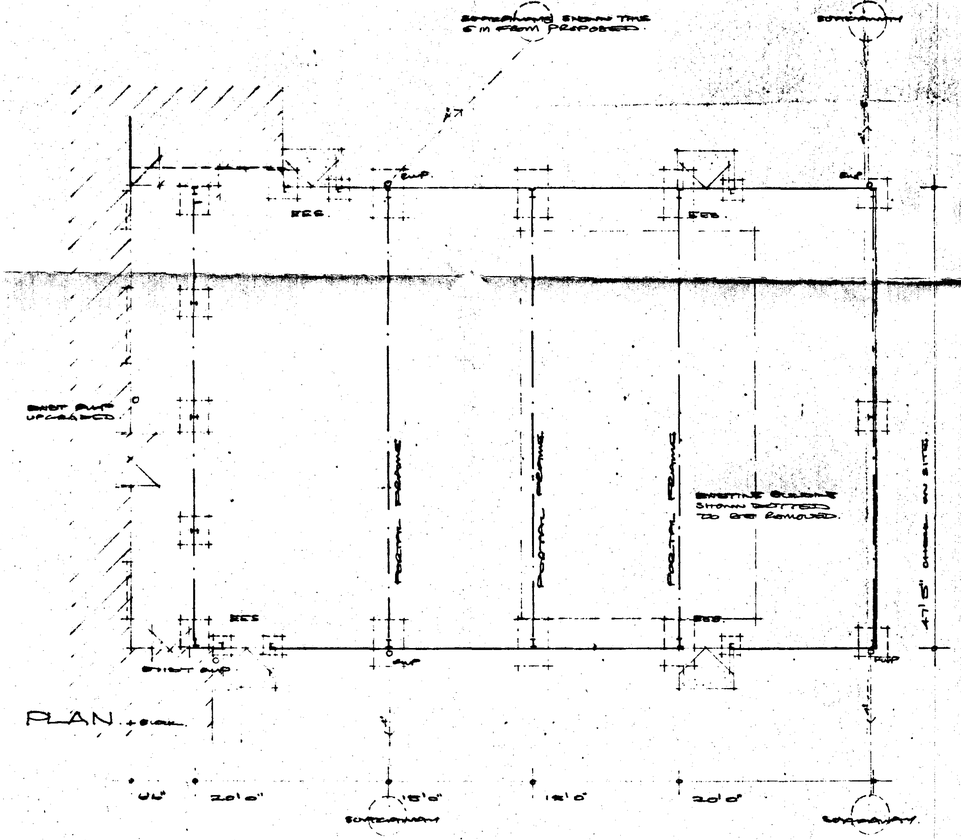

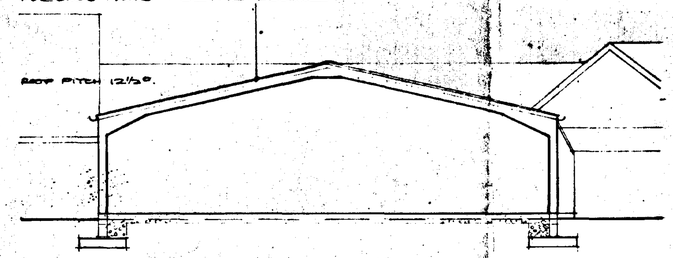

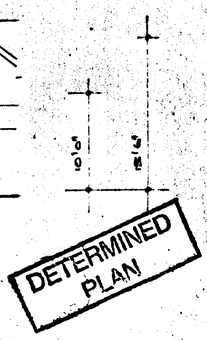

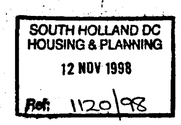

PROPOSED EXTENSION TO GOLF COMPLEX TO FORM OVERFLOW LOUNGE AND DINING AREAS FOR MONKWISE LTD. WEST DROVE. GEDNEY HILL. SPALDING. LINCS.

SCALE 1/8" = 1'0". DATE OCTOBER 1998 KENNETH CAMPLING DESIGN. 16 FLEET ST. HOLBEACH. LINCS. PHONE 22126. DWG. 9375/1.

14.336
14.000
268
13.800
268

OVERFLOW LOUNGE AND DINING AREAS

269
5.000
5.000
5.000
23.345
900
21.143
2.510

STORE.

BEER STORE

BAR

DISABLE & STAFF TOILET

SNOOKER ROOM

MALE TOILETS

NORTH ELEVATION

SOUTH ELEVATION

EAST ELEVATION

3.000

SECTION.

Do not scale off this drawing.
All site dimensions to be checked before work commences.

Flat roofed link to existing clubhouse.

Roof finish to main building to be dark green coated insulated profiled steel sheeting supported by steel purlins and steel portal frames.

Roof pitch 12½°

External wall finish to be facing brickwork to match existing clubhouse.

External door frames and window frames to be timber frames with dark brown stain preservative finish to match existing.

Gutters and downpipes to be UPVC in colour to match existing. Downpipes to discharge to soakaways.

AMENDED PLAN
Ref. A1

SOUTH HOLLAND DC
HOUSING & PLANNING
-4 DEC 2000
Ref. 1126/98

Project
PROPOSED EXTENSION TO GOLF COMPLEX TO FORM OVERFLOW LOUNGE AND DINING AREAS.
GEDNEY HILL GOLF CLUB
WEST DROVE,
GEDNEY HILL.

Client
MONKWISE LTD.

ALAN HORNSBY
ARCHITECTURAL SERVICES
'Little Acre'
Peak Hill, Cowbit,
Spalding, Lincs. PE12 6AW
Tel. Holbeach (01406) 380591

Scale 1:50 / 1:100
Date Nov. 2000

Drg. no.
00/14/01.

AM ADMEL 230

14.326
14.000
13.800
200
200
200
OVERFLOW LOUNGE AND DINING AREAS
6.000
5.000
5.000
23.326
300
21.126
2510
STORE
BEER STORE
BAR
DISABLE & STAFF TOILET
SNOOKER ROOM
MALE TOILETS

NORTH ELEVATION

SOUTH ELEVATION

EAST ELEVATION

3.000
SECTION.

Do not scale off this drawing.
All site dimensions to be checked before work commences.

Flat roofed link to existing clubhouse.

Roof finish to main building to be dark green coated insulated profiled steel sheeting supported by 2 No. rolled steel portal frames.

Roof pitch 12½°

External wall finish to be facing brickwork to match existing clubhouse.

External doors, frames and window frames to be timber framed with dark brown stain preservative finish to match existing

Gutters and downpipes to be UPVC in colour to match existing. Downpipes to discharge to soakaways

AMENDED PLAN
Ref. A1

SOUTH HOLLAND DC
HOUSING & PLANNING
- 4 DEC 2000
Ref. H20/1956

Project
PROPOSED EXTENSION TO GOLF COMPLEX TO FORM OVERFLOW LOUNGE AND DINING AREAS.
GEDNEY HILL GOLF CLUB
WEST DROVE,
GEDNEY HILL.

ALAN HORNSBY
ARCHITECTURAL SERVICES
'Little Acre'
Peak Hill, Cowbit,
Spalding, Lincs. PE12 6AW
Tel. Holbeach (01406) 380591

Client
MONKWISE LTD.

Scale 1:200 / 1:100
Date Nov. 2000

Drg. no.
00/14/01

AM ADMEL 230