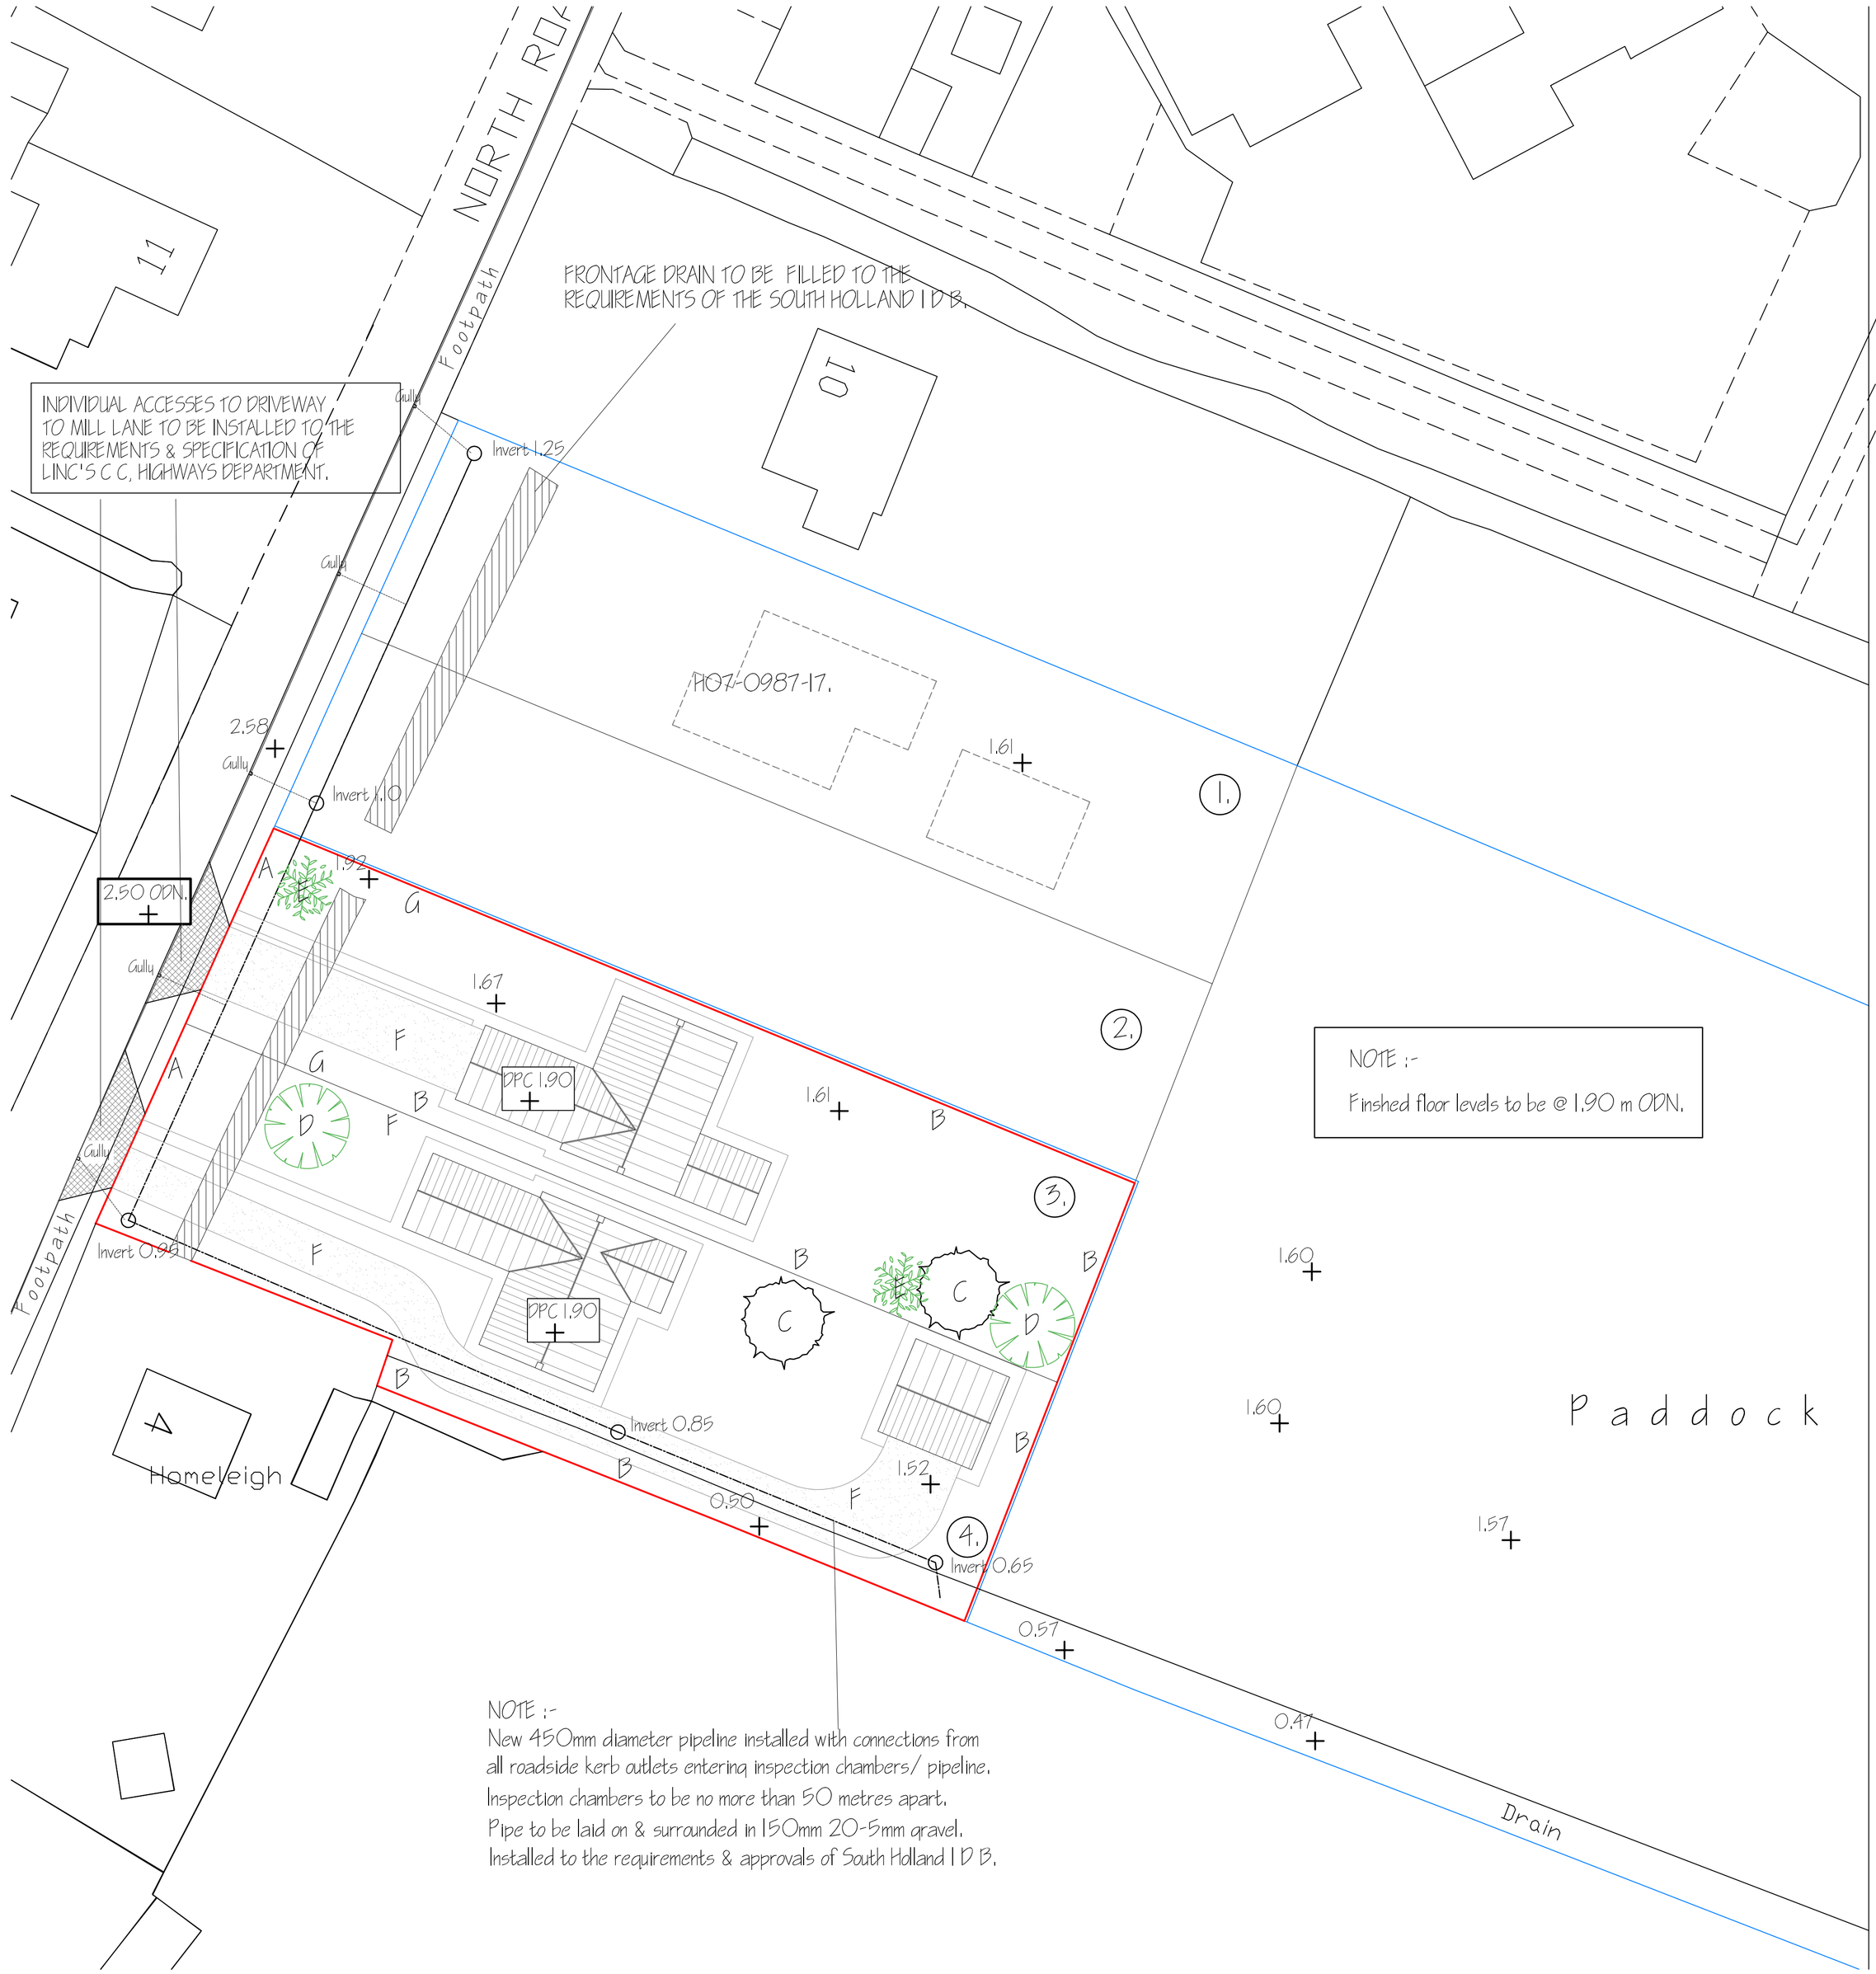

NOTE :-

Finished floor levels to be @ 1.90 m ODN.

NOTE :-

New 450mm diameter pipeline installed with connections from all roadside kerb outlets entering inspection chambers/ pipeline.
Inspection chambers to be no more than 50 metres apart.
Pipe to be laid on & surrounded in 150mm 20-5mm gravel.
Installed to the requirements & approvals of South Holland I D B.

NOTE :-

Surface water to be discharged initially to rainwater harvesting tanks then to brick rubble/ crate soakaways subject to percolation tests being deemed appropriate.

Foul water disposal to private packaged treatment plants & discharged to new pipeline or open drain subject to the requirements & approvals of South Holland I D B & the Environment Agency.

LANDSCAPING, TREE PLANTING & FENCING SCHEME.

A - POST & RAIL DEMARCATION FENCE - with mixed hedging.
B - 1.8 Metre High Close Boarded Fence.
C - SILVER BIRCH (BETULA PENDULA) FEATHERED
D - HAWTHORN (CRATAEGUS LAEVIGATA) FEATHERED
E - WHITEBEAM (SORBUS ARIA) FEATHERED
F - GRAVEL DRIVE.
G - 1 Metre High Close Boarded Fencing - forward of properties.

All planting to be in accordance with BS 4428:1989 and amendment No. 1 (1991)
All trees to be planted with minimum 0.6m plastic mulch mat and to be staked, tied and 1/ 3 to ½ bag of peat free tree and shrub planting compost to be incorporated into backfill for each tree hole.

1.57 + - ALL LEVELS RELATE TO METRES ABOVE ORDNANCE DATUM NEWLYN (ODN).

SITE PLAN.
1/ 250.

refi	revision	date
B	CLIENT AMENDMENTS	DEC 2017
A	CLIENT AMENDMENTS	DEC 2017

G. R. MERCHANT
I.ENG AMICE FIWO
ARCHITECTURAL, STRUCTURAL AND LAND DRAINAGE CONSULTANTS
Unit 4, Wrights Mews
12A Park Road, Holbeach,
Spalding, Lincs. PE12 7EE
Tel: 01406 490800
Fax: 01406 425744
E-Mail: G. R. Merchant @ Merchant. F9. Co. UK

Project
RESIDENTIAL DEVELOPMENT
MILL LANE.
GEDNEY HILL.
SPALDING. LINC'S. PE12 OPW.

Client
S. KENNALLY.

Drawing
PLOTS 3 & 4
SITE PLAN

Job Ref.	Drawing No.
3204-17	108
Date	Drawn
NOV 2017	GRM.

Scales
1:50. & 1:100 (Unless Otherwise Stated)

DO NOT SCALE FROM THIS DRAWING
This drawing is copyright and may not be altered, traced, photographed or used for any other purpose other than that for which it is issued. The General Contractor is to check all dimensions on site and report any discrepancies to the Architect. All details shown on this drawing including foundations are based upon typical site conditions related to the area, No responsibility can be accepted for abnormal conditions which may be discovered during construction unless reported to the Architect so that investigations can be undertaken. The Client is advised to commission a Soil Investigation Report to establish specific site conditions before foundation work is undertaken. This drawing is limited in the amount of information contained and does not purport to contain a full specification of the works, It is solely for the purpose of obtaining Planning / Building Regulation approval, This drawing must not be used as a contract document alone, The works will not be supervised or inspected on site by G R Merchant or any representative thereof, It is the client or their appointed agents responsibility to control workmanship, substitution of materials, adherance to specification, variations to contract etc,All materials to be new unless otherwise stated and all components and materials etc, to be used fitted and installed etc, in strict accordance with manufacturers instruction and relevant code of practice, Materials shall conform to appropriate British standard specification or BBA certificate or European code equivalent, The Employer / Client shall ensure that the selected contractor is conversant with and abides by all requirements of the Construction (Design and Management) Regulations relating to Health and Safety legislation on Site and Work places, The Employer / Client is advised that they may need to comply with the Construction Design and Management Regulations an independent Planning Supervisor will be required, The works shall comprise of all that is shown on the drawing and details, Work that may not specifically be shown but may be reasonably inferred as necessary to carry out the works shall be deemed to be included, It is the plot / land owners responsibility to be aware of the Party Wall etc. Act 1996) when building in close proximity to adjoining neighbors boundaries.