


NORTH ELEVATION

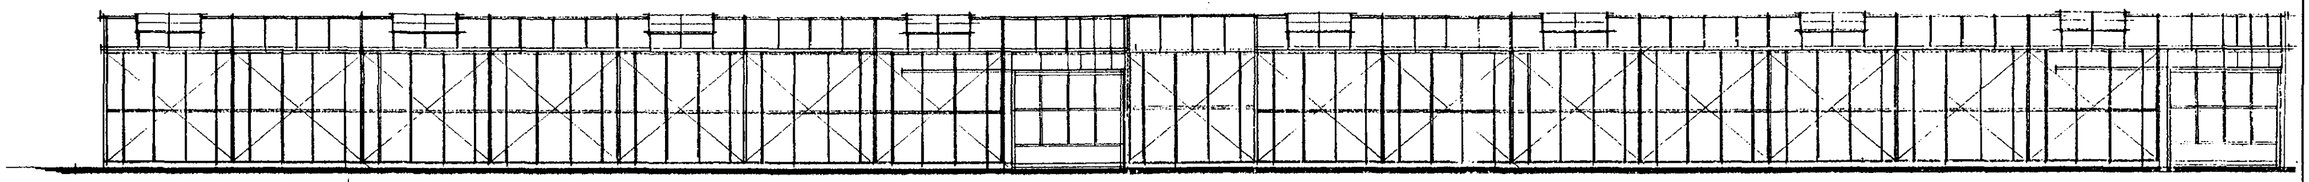

EAST ELEVATION

SHDC
Planning & Development
- 6 NOV 2002
Ref. 1207/02

Date:	Description:

R E V I S I O N S

Project:
Proposed Glasshouse for Mr. I.R.Day.
West Drove, Gedney Hill.
Midfield Nursery.

Drawing Title:
Proposed Elevations.

DETERMINED
PLAN

Date:	Scales:
29/10/02	1 : 100
Reference No:	**Drawn:**
Drawing No: 01	**Revision:**

Do not scale directly from this drawing.
All discrepancies to be brought to the attention of the above office.


SUMMIT D.B.S. 941231/A

Proposed 1957m²
Greenhouse

Existing
Glasshouses

Existing Bungalow.

Proposed drive
& turning bay to
L/A requirements.

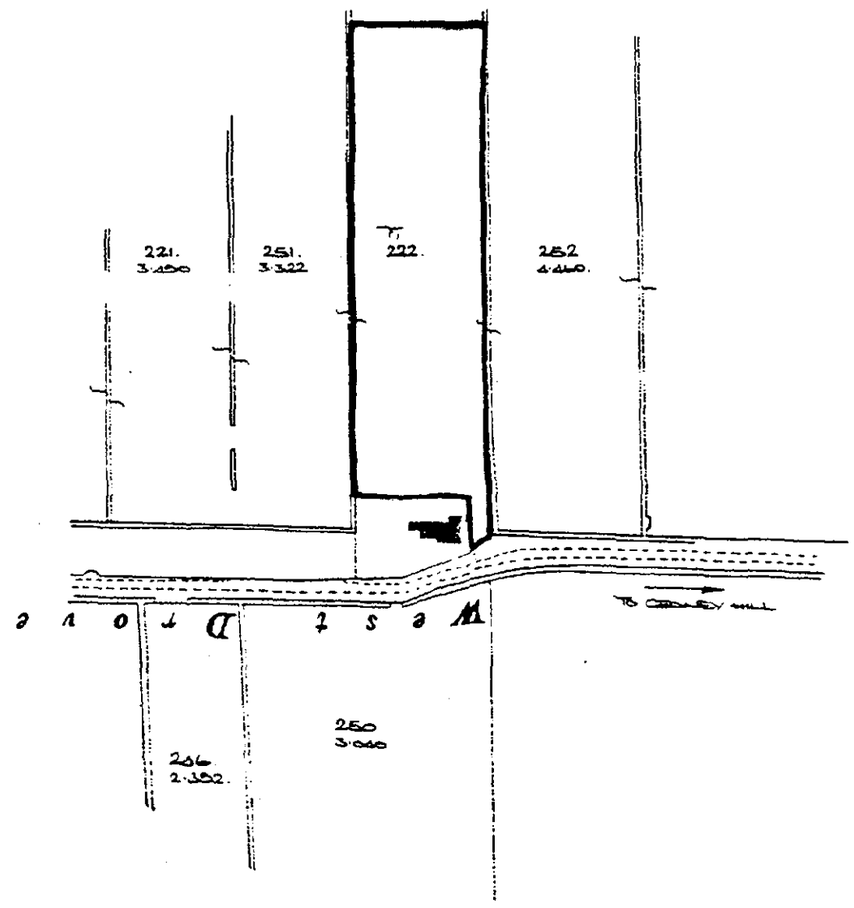

LOCATION PLAN. 1:2500

BLOCK PLAN 1:500.

WEST DROVE

Planning & Development
- 6 NOV 2002
Ref 1207/02

Project:
Proposed Glasshouse for Mr. I.R. Day.
West Drove, Gedney Hill.

Drawing Title:
Block & Location Plan

Date: 29/10/02	Scales: 1:500 & 1:2500
Reference No:	Drawn:
Drawing No: 01	Revision:

Do not scale directly from this drawing.
All discrepancies to be brought to the attention of the above office.