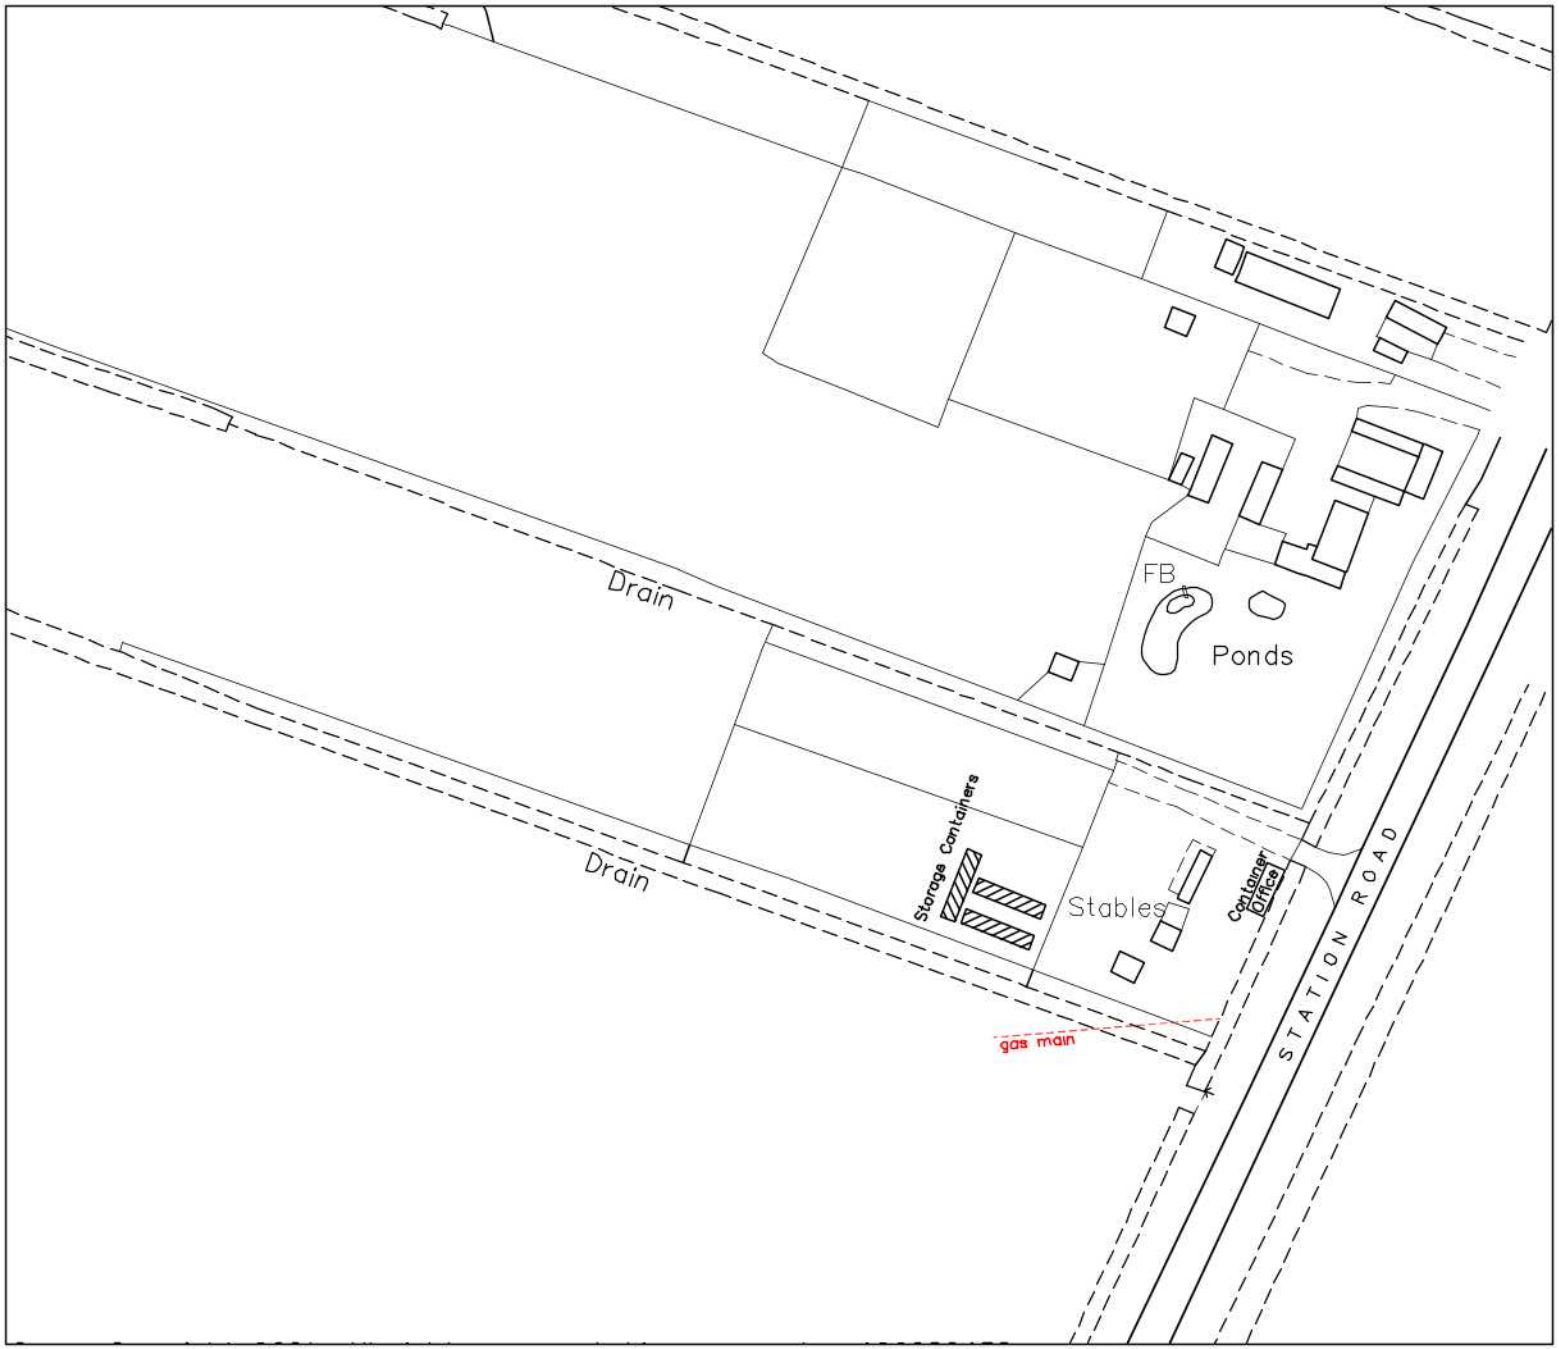


N

Project:	Site Works
Client:	Mr Alex Zdroba
Address:	Land to North West of Station Road Gedney Hill Spalding
Drawing Title:	Site Plan
Scale:	1:1250 @ A4
Date:	Dec 2021