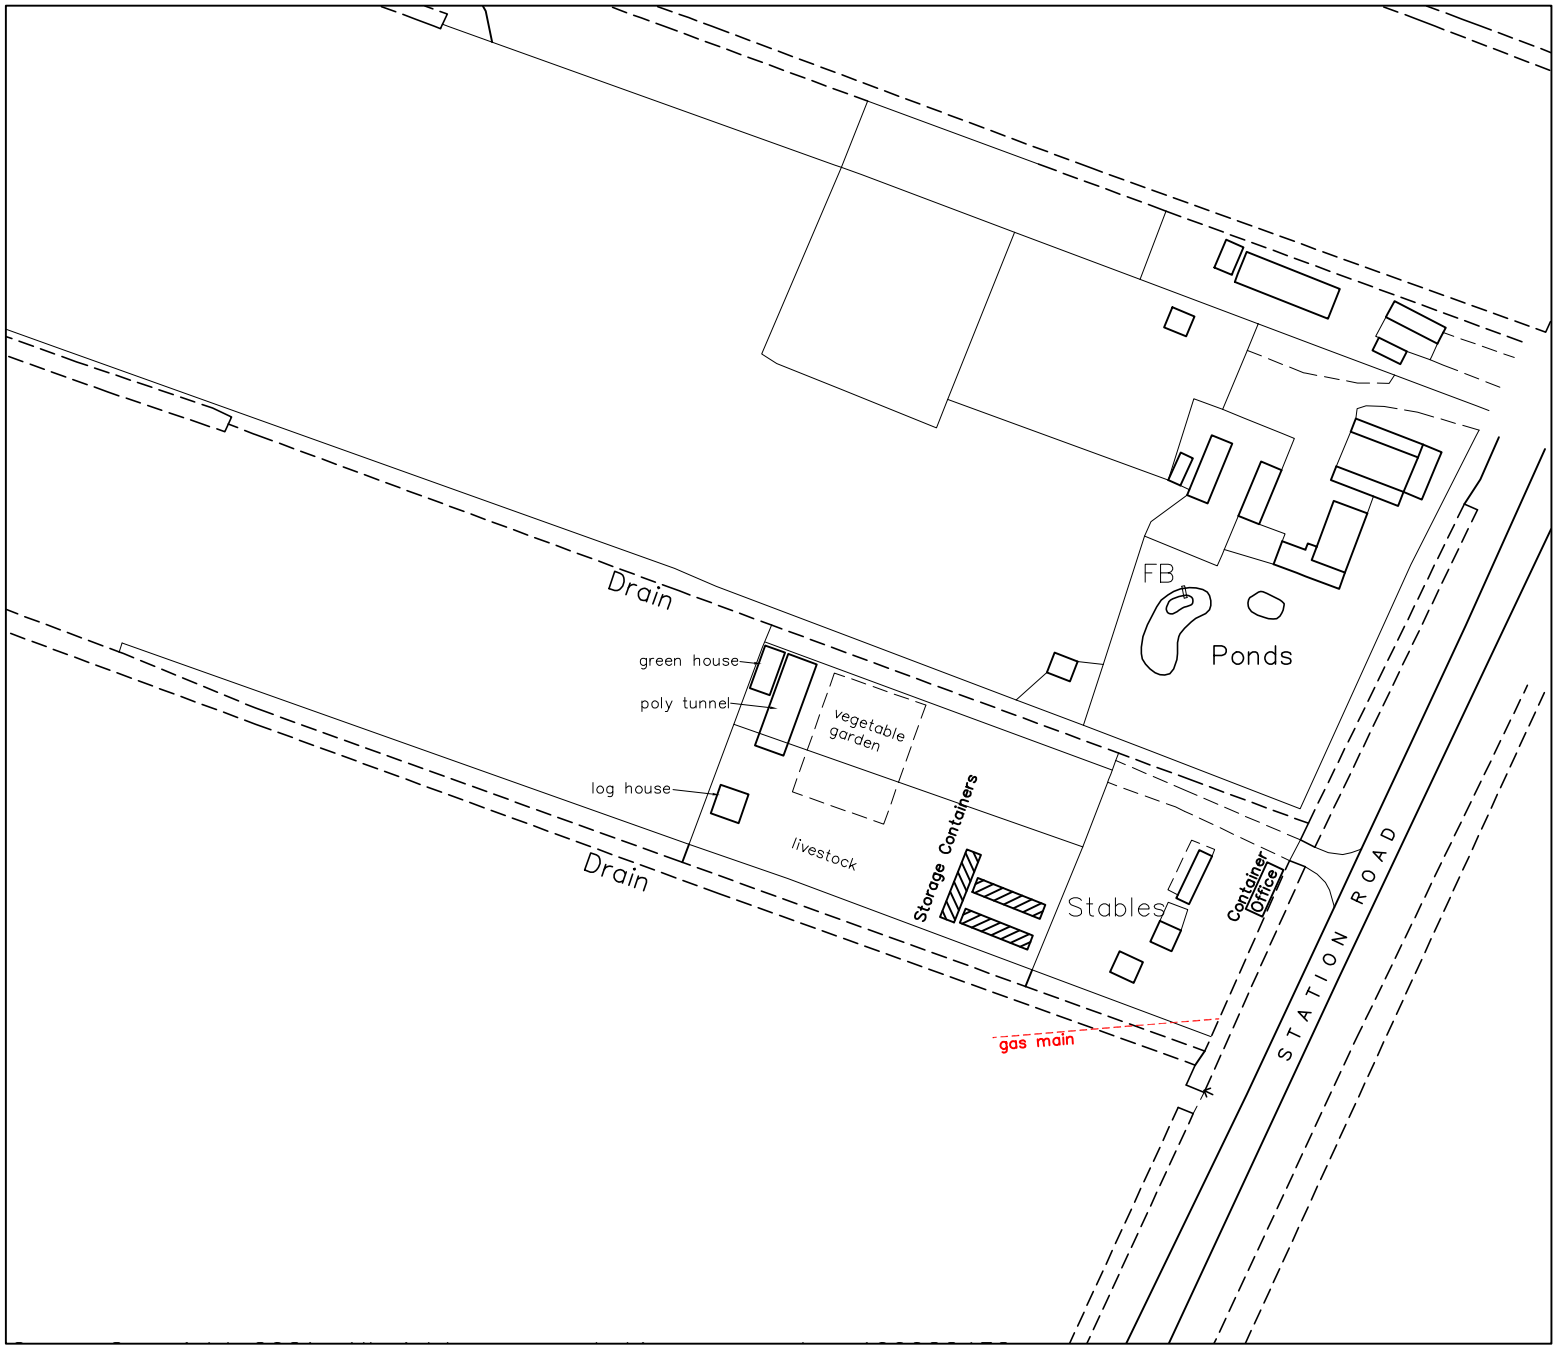



REV A 1/7/22 AGRICULTURAL USE SHOWN

Project:
Site Works

Client:
Mr Alex Zdroba

Address:
Land to North West of
Station Road
Gedney Hill
Spalding

Drawing Title:
Site Plan

Scale: 1:1250 @ A4

Date: Dec 2021