
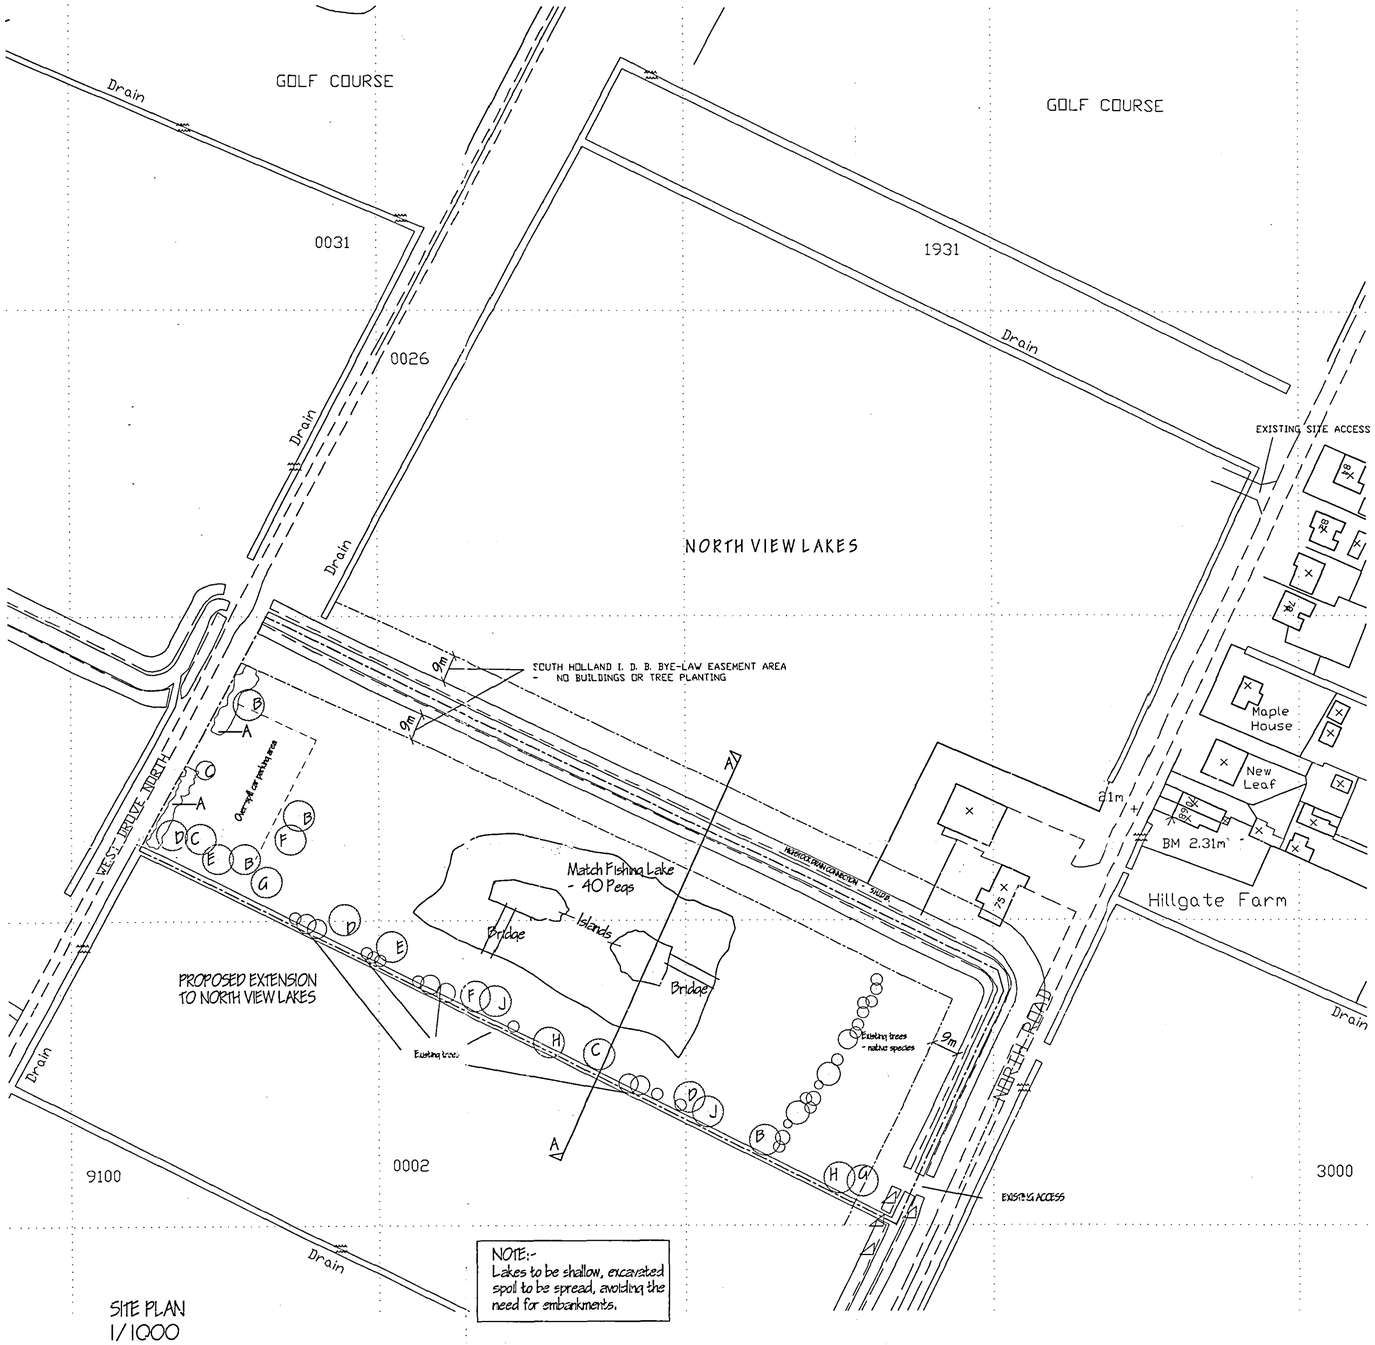


NOTE:-
Lakes to be shallow, excavated spoil to be spread, avoiding the need for embankments.

SITE PLAN
1/1000

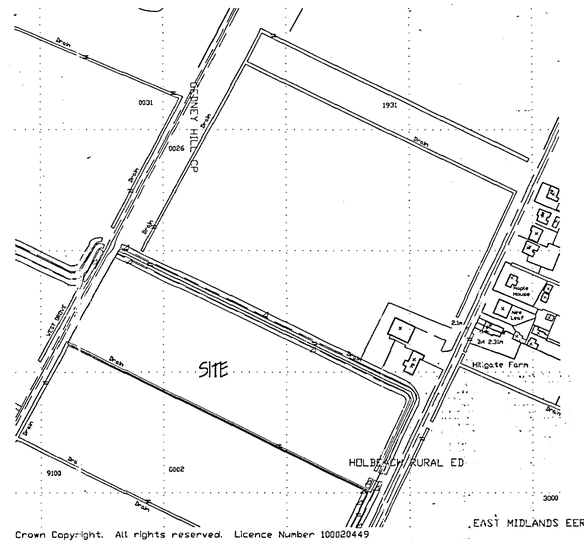

Crown Copyright. All rights reserved. Licence Number 100020449

LOCATION PLAN
1/2500

GENERAL LANDSCAPING & TREE PLANTING SCHEDULE


A. MIXED HEDGING:
(a) HAWTHORN (Crataegus Monogyna)
(b) BLACKTHORN (Prunus Spinosa)
(b) DOG ROSE (Rosa Canina)

Mixed hedging to the plan in double rows using 600mm high plants at 200mm spacings in a mix comprising 33% of each species.

B. HAWTHORN (Crataegus Monogyna) - FEATHERED
C. BEECH (Fagus Sylvatica) FEATHERED
D. HAZEL (Corylus Avellana) FEATHERED
E. FIELD MAPLE (Acer Campestre) FEATHERED
F. SILVER BIRCH (Betula Pendula) FEATHERED
G. WHITE BEAM (Sorbus Aria) FEATHERED
H. HORSE CHESTNUTS (Aesculus Hippocastanum) FEATHERED
J. ROWAN (Sorbus Aucuparia) FEATHERED

All planting to be in accordance with BS.4428:1989 and Amendment No 1 (1991)
Soil removed to create lake to be spread and not embanked.
Water from lake used to irrigate arable area.

SHDC
PLANNING & DEVELOPMENT
14 SEP 2006
Ref. 1305/06

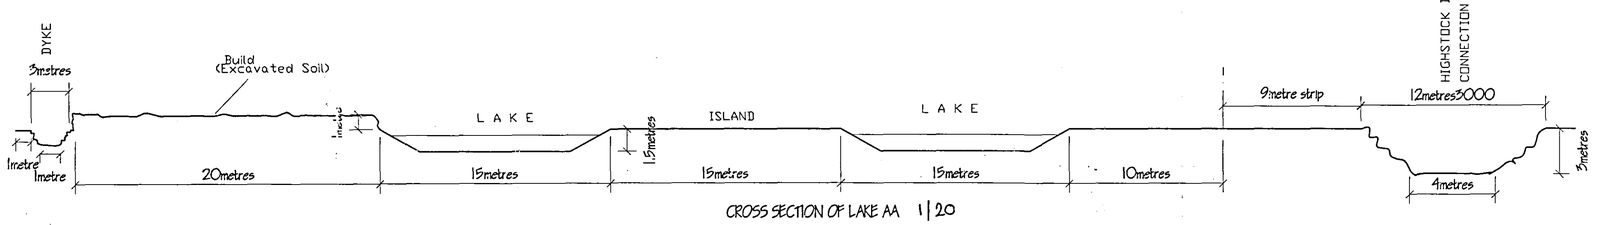

CROSS SECTION OF LAKE AA 1|20

F	CONDITION COMPLIANCES	SEPT '06
E	REMOVE FEEDING LAKES - PLANNING	NOV '05
D	CLIENTS AMENDMENTS - RE-DESIGN LAKES LAYOUT.	AUG '05
C	CLIENTS AMENDMENTS - LANDSCAPING	JULY '05
B	AMEND LAYOUT PER PLANNING REVISION.	JUNE '05
A	SHIDB. & BYE-LAW AMENDMENTS.	NOV '04
ref	revision	date

G. R. MERCHANT BSc
I.ENG AMICE FIWO
ARCHITECTURAL, STRUCTURAL AND LAND DRAINAGE CONSULTANTS
Unit 4, Wrights Mews
12A Park Road, Holbeach,
Spalding, Lincs. PE12 7EE
Tel: 01406 420600
Fax 01406 423744
E-Mail: G. R. Merchant @ Merchant. Fs. Co. UK

Project
EXTENSION OF NORTH VIEW LAKES.
NORTH ROAD.
GEDNEY HILL.
SPALDING. LINC'S.

Client
S. KENNALLY.

Drawing
LOCATION & SITE PLANS.

Job Ref.	Drawing No.
1027-04	01F
Date	Drawn
OCT '04	GRM

Scales
AS INDICATED.

DO NOT SCALE FROM THIS DRAWING
This drawing is copyright and may not be altered, traced, photographed or used for any other purpose other than that for which it is issued. The General Contractor is to check all dimensions on site and report any discrepancies to the Architect. All details shown on this drawing including boundaries are based upon the information supplied to this office. No responsibility can be accepted for any inaccuracies which may subsequently be found to exist. Where setting out is critical the Architect or their design consultants may be consulted. Site soil surveys are recommended in respect of foundations to assess if specialist soils or chalk are present before foundations work is undertaken. This drawing is limited to the amount of information contained and does not purport to contain a full specification of the works. It is issued for the purpose of assessing Planning / Building Regulation approval. This drawing must not be used as a contract document where the works will not be supervised or inspected on site by G R Merchant or any nominee before thereof. It is the client or their appointed agents responsibility to control environments, subs trades of materials, adherence to specification, variations to approved etc.
All materials to be new unless otherwise stated and all workmanship and materials etc. to be used fitted and installed etc. to strict accordance with manufacturer's instruction and relevant code of practice. Materials shall conform to appropriate British standard specification or BBA certificate or other authoritative classification. The Contractor / Client is to ensure that all workmanship is to a standard which will ensure all the necessary requirements are met to achieve compliance with Health and Safety Legislation for Building sites and Work places. The Employer / Client is advised that should the works need to comply with the Construction Design and Management Regulations an Independent Planning Supervisor will be required. The works shall comprise of all that is shown on the drawing and details. Work that may not specifically shown but may be reasonably inferred as necessary to carry out the works shall be deemed to be included.