

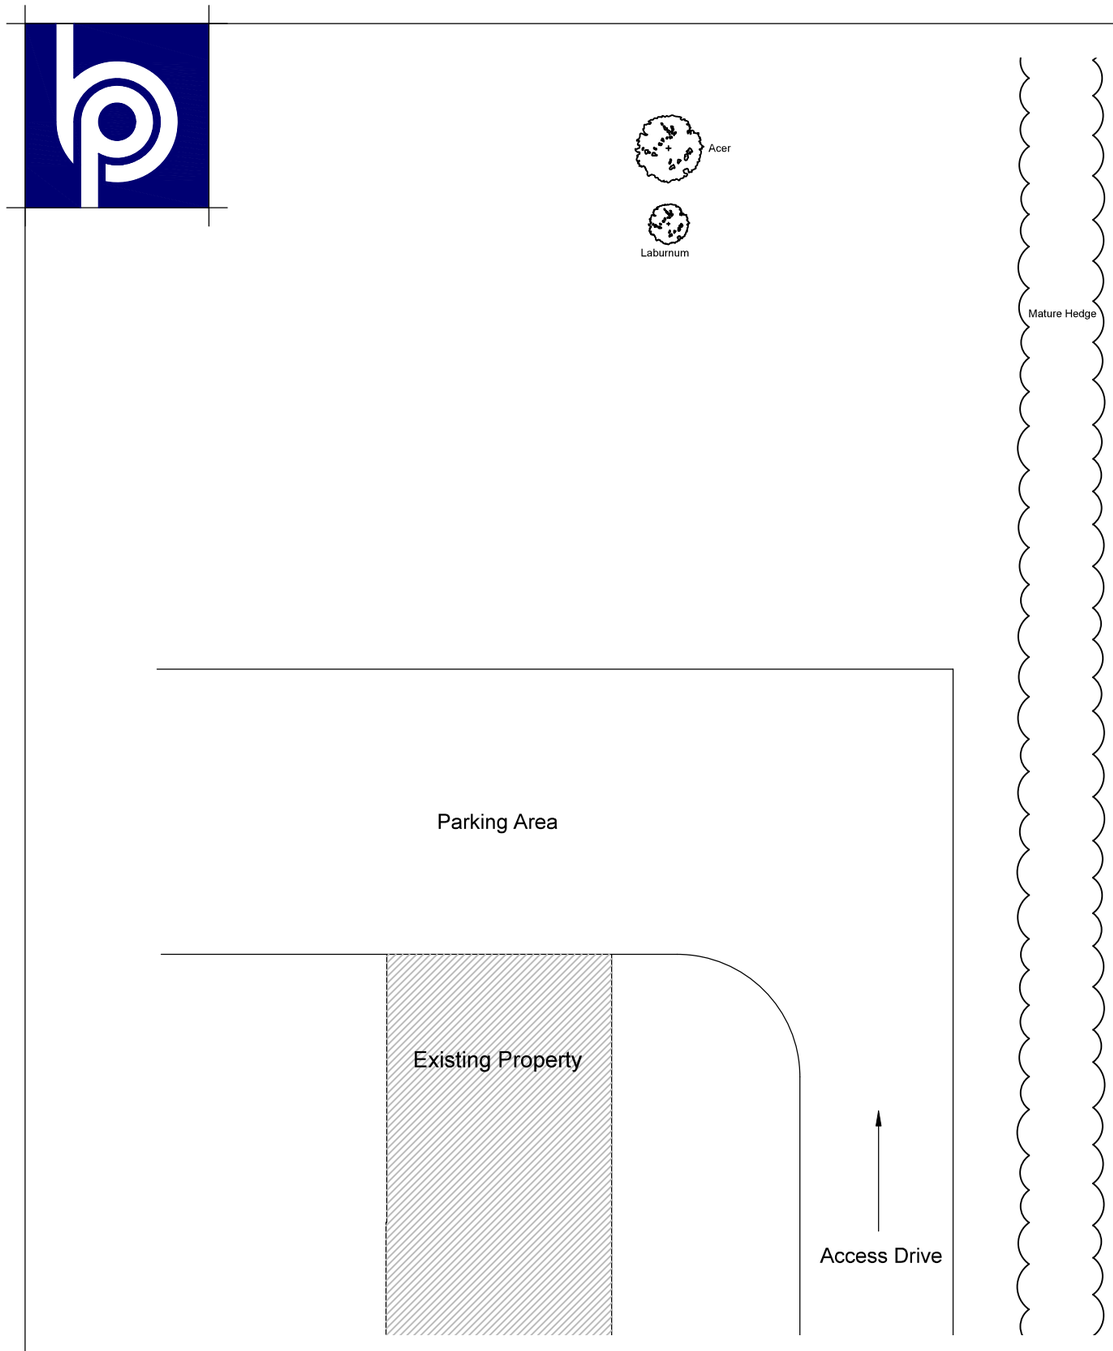


Existing Site Plan
Scale 1:200

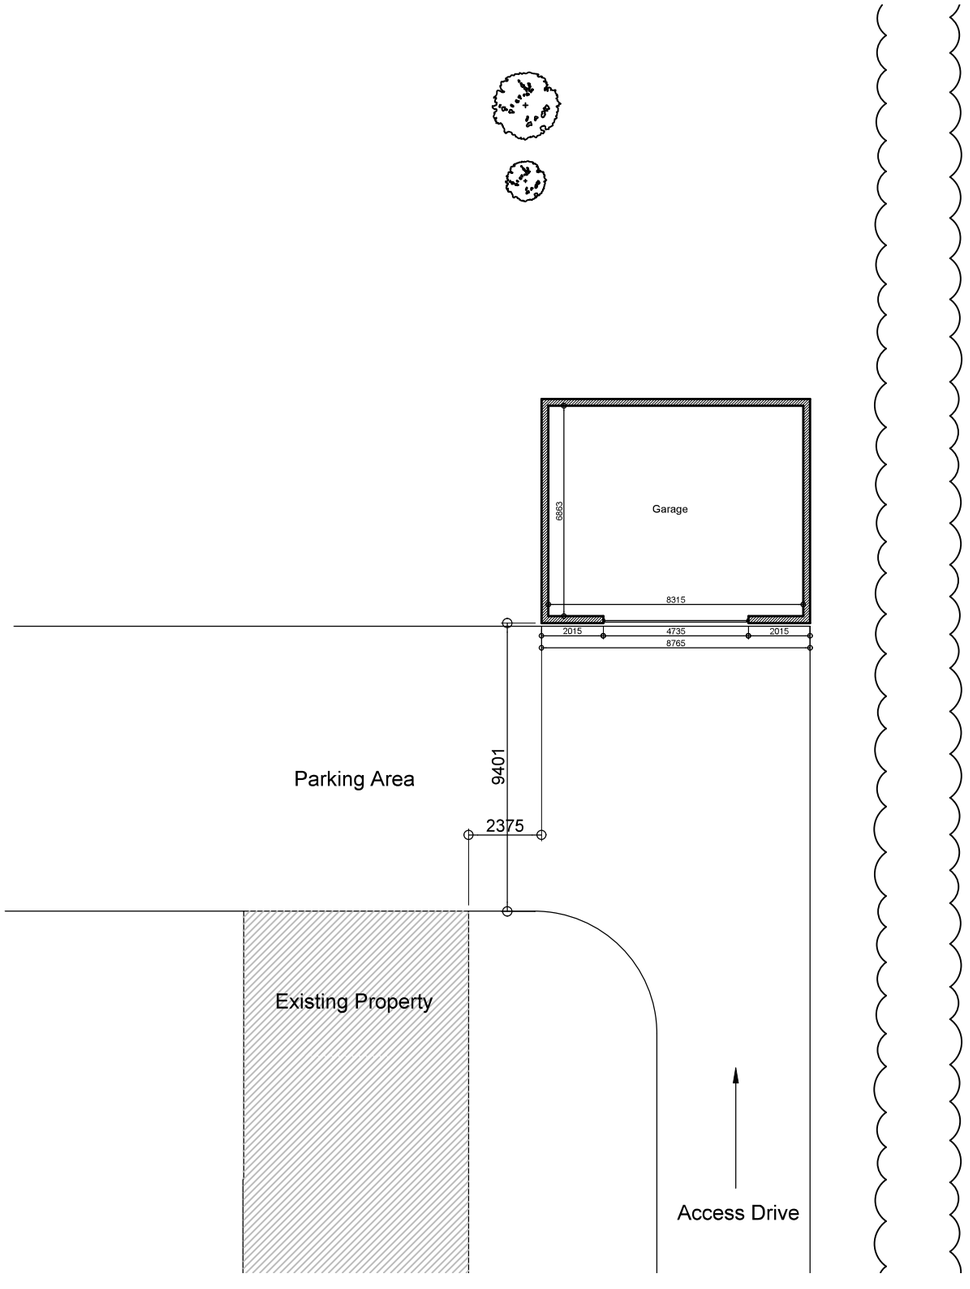

Proposed Site Plan
Scale 1:200

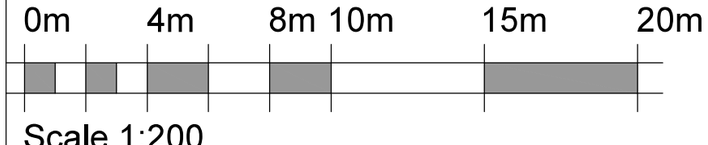

Scale 1:200

PLANNING ISSUE

PLEASE NOTE
THESE DRAWINGS ARE FOR THE PURPOSE OF PLANNING ONLY
THESE ARE NOT CONSTRUCTION DRAWINGS

blueprint Architectural Design Ltd.
5 BLOTTS BARN, BROOKS ROAD, RAUNDS, NORTHANTS, NN9 6NS
01933 551389 :: info@blueprintdesign.org.uk

REV.	DETAILS	INIT.	DATE
A	Updated Plan	KD	16/12/2021

TITLE	New Garage for Mr & Mrs Milward 28 Highstock Lane, Gedney Hill, PE12 0QG			
DETAIL	Existing and Proposed Site Plan			
SCALE	1:200	SHEET:	A3	21-231-01A
DRAWN	KD	CHECKED	KLG	
DATE	December 2021	ISSUE	PLANNING	

CONTRACTORS MUST CHECK ALL DIMENSIONS ON SITE. ONLY FIGURED DIMENSIONS ARE TO BE WORKED FROM DISCREPANCIES MUST BE REPORTED TO BLUEPRINT BEFORE PROCEEDING. © THIS DRAWING IS COPYRIGHT.