



SITE PLAN
1/1000

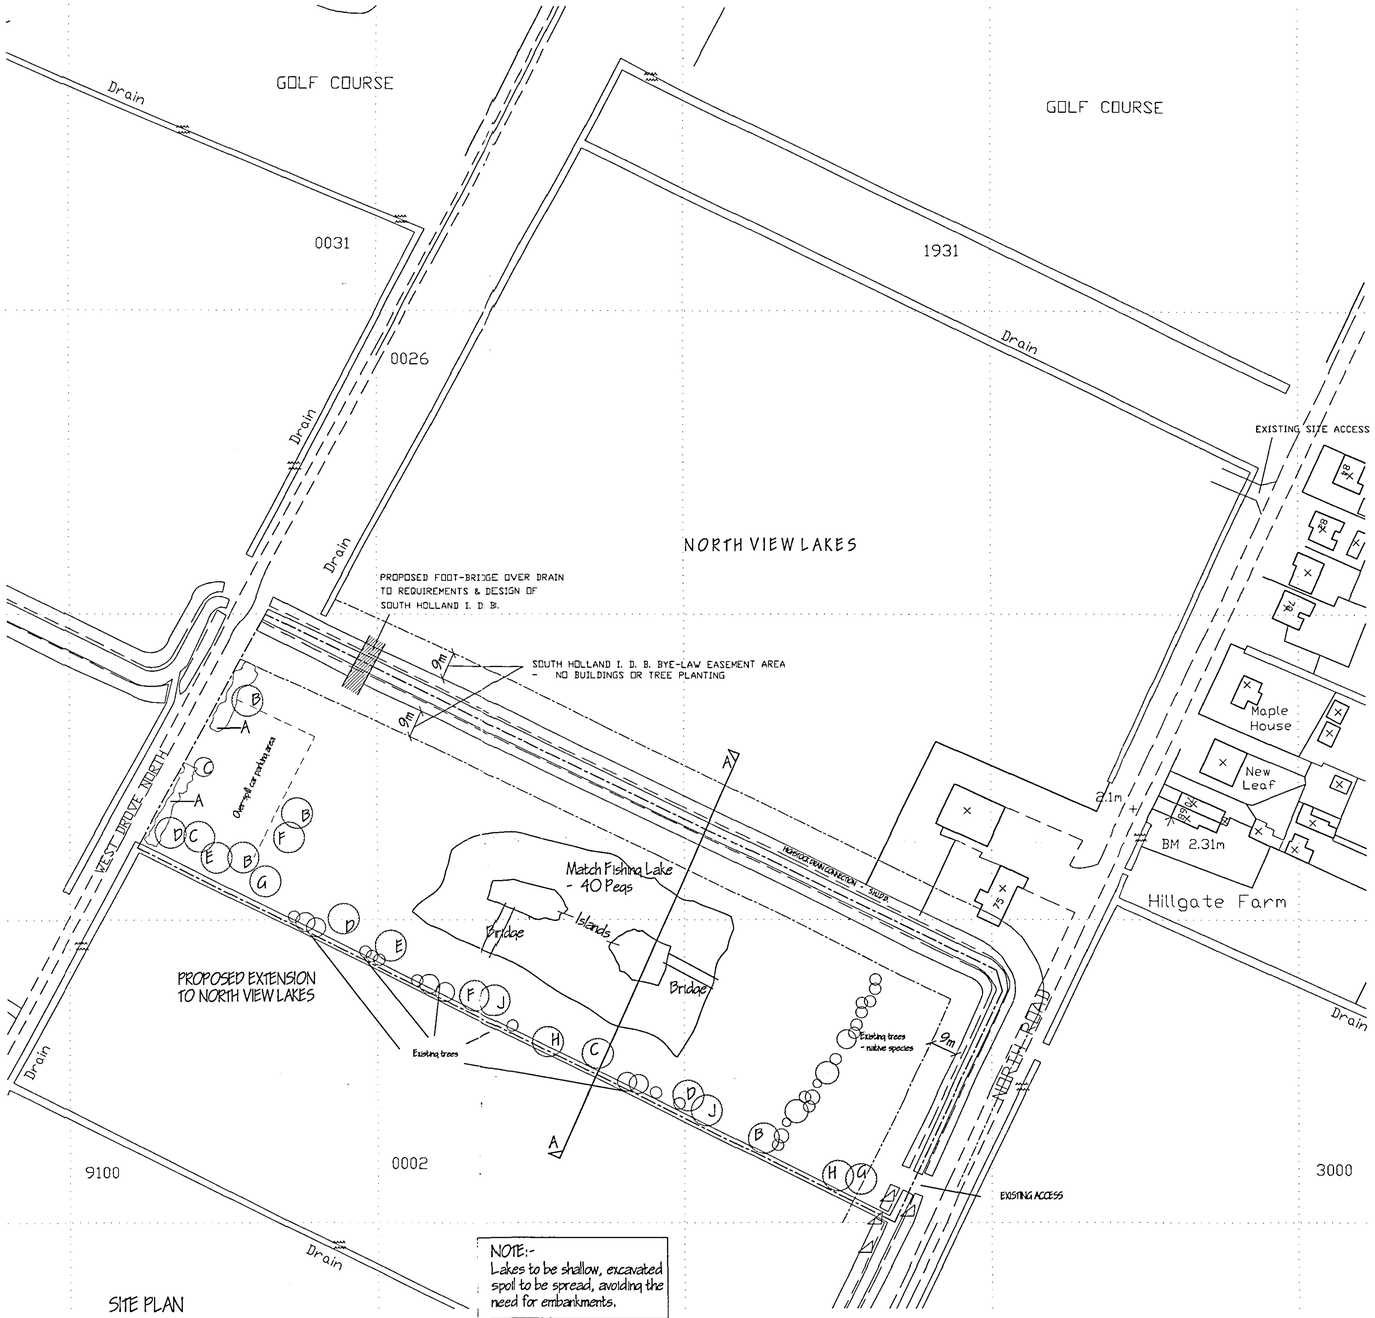

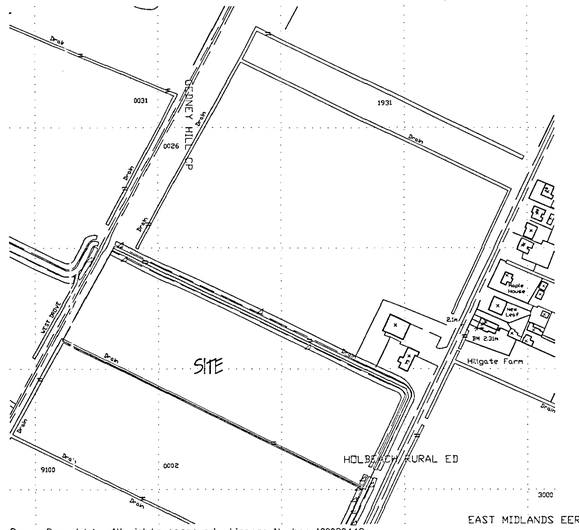

Crown Copyright. All rights reserved. Licence Number 100020449


LOCATION PLAN
1/2500

GENERAL LANDSCAPING & TREE PLANTING SCHEDULE

A. MIXED HEDGING:
(a) HAWTHORN (Crataegus Monogyna)
(b) BLACKTHORN (Prunus Spinosa)
(b) DOG ROSE (Rosa Canina)
Mixed hedging to be planted in double rows using 600mm high plants at 200mm spacings in a mix comprising 25% of each species.

B. HAWTHORN (Crataegus Monogyna) - FEATHERED
C. BEECH (Fagus Sylvatica) FEATHERED
D. HAZEL (Corylus Avellana) FEATHERED
E. FIELD MAPLE (Acer Campestre) FEATHERED
F. SILVER BIRCH (Betula Pendula) FEATHERED
G. WHITE BEAM (Sorbus Aria) FEATHERED
H. HORSE CHESTNUTS (Aesculus Hippocastanum) FEATHERED
J. ROWAN (Sorbus Aucuparia) FEATHERED

All planting to be in accordance with BS.4428:1989 and Amendment No 1 (1991)
Soil removed to create lake to be spread and not embanked.
Water from lake used to irrigate arable area.

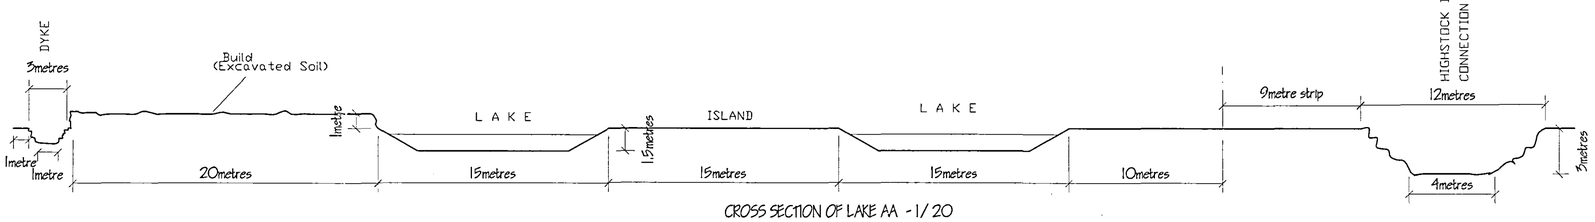

CROSS SECTION OF LAKE AA - 1/20

ref	revision	date
G.	BRIDGE OVER DRAIN.	NOV '06.
F	CONDITION COMPLIANCES	SEPT '06
E	REMOVE BREEDING LAKES - PLANNING	NOV '05
D	CLIENTS AMENDMENTS - RE-DESIGN LAKES LAYOUT.	AUG '05
C	CLIENTS AMENDMENTS - LANDSCAPING	JULY '05
B	AMEND LAYOUT AFTER PLANNING REFUSAL.	JUNE '05
A	S.H.D.B. Bye-LAW AMENDMENTS.	NOV '04

G. R. MERCHANT
I.ENG AMICE FIWO
ARCHITECTURAL, STRUCTURAL AND LAND DRAINAGE CONSULTANTS
Unit 4, Wrights Mews
12A Park Road, Holbeach,
Spalding, Lincs. PE12 7EZ
Tel: 01406 420000
Fax: 01406 425744
E-Mail: G. R. Merchant @ Merchant. Fs. Co. UK

Project
EXTENSION OF NORTH VIEW LAKES.
NORTH ROAD.
GEDNEY HILL.
SPALDING. LINC'S.

Client
S. KENNALLY.

Drawing
LOCATION & SITE PLANS.

Job Ref. 1027-04
Drawing No. 01G.
Date OCT '04
Drawn GRM
Scales AS INDICATED.

Paper Size A1

07 NOV 2006
1305/06

DETERMINED PLAN

DO NOT SCALE FROM THIS DRAWING
This drawing is copyright and may not be altered, traced, photographed or used for any other purpose other than that for which it is issued. The General Contractor is to check all dimensions on site and report any discrepancies to the Architect. All details shown on this drawing including foundations are based upon 'good' site conditions relative to the area. No responsibility can be accepted for abnormal conditions which may be discovered during excavation or unless reported to the Architect on these design amendments may be considered. Bye Law surveys are recommended. In respect of foundations to establish specific site conditions before foundation work is undertaken. Any variations to the Bye Law information must be reported to the Architect prior to the commencement of the works. It is advised that Building Control Officers are visiting Foundations approved. This drawing must not be used as a contract document alone. The works will not be supervised or inspected on site by G R Merchant or any representative thereof. It is the client or their appointed agents responsibility to control workmanship, substitution of materials, adherance to specification, workforce to contract etc.
All materials to be new unless otherwise stated and all components and materials etc. to be used fitted and installed etc. in strict accordance with manufacturers instruction and relevant code of practice. Materials shall conform to appropriate British standard specification or BBA certificate or European code equivalent. The Employer / Client shall ensure that the selected contractor is conversant with and adopts all measures necessary to achieve compliance with Health and Safety legislation for Building sites and Work places. The Employer / Client is advised that should the working need to comply with the Construction Design and Management Regulations an Independent Planning Supervisor will be required. The notice shall comprise of all that is shown on the drawing and annex. Work that may not specifically shown but may be reasonably inferred as necessary to carry out the works shall be deemed to be included.