


References: 0371.dwg

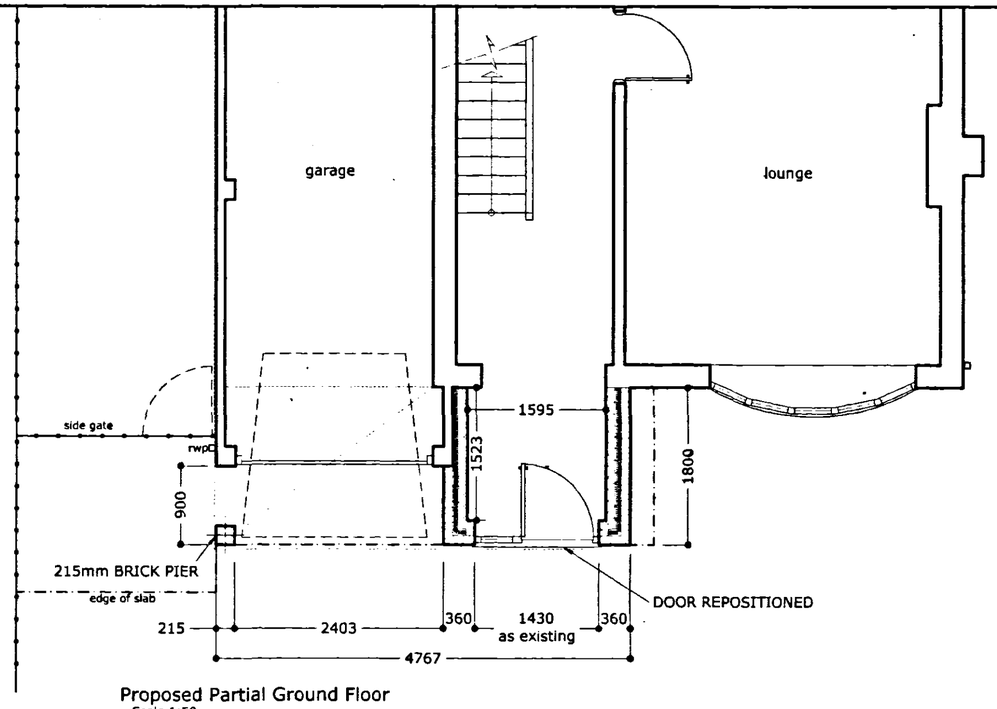


Proposed Partial Ground Floor
Scale 1:50

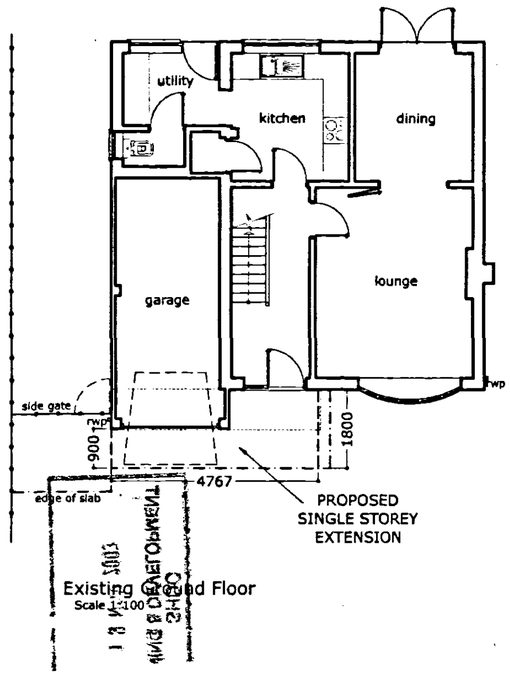


Existing Ground Floor
Scale 1:100

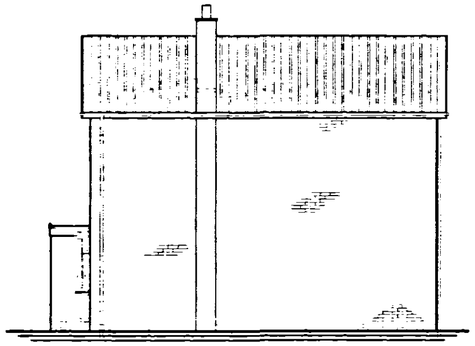


Existing Side Elevation
Scale 1:100

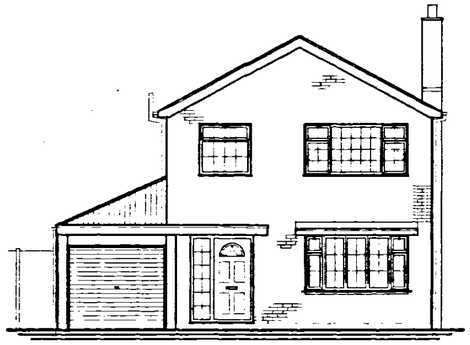


Existing Front Elevation
Scale 1:100

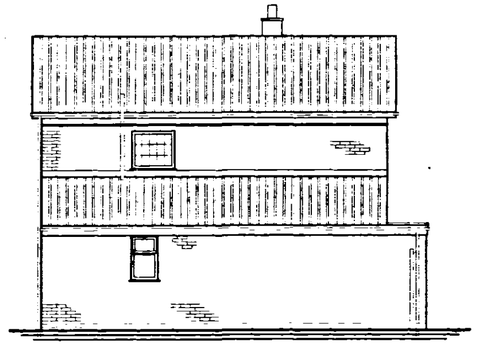


Existing Side Elevation
Scale 1:100

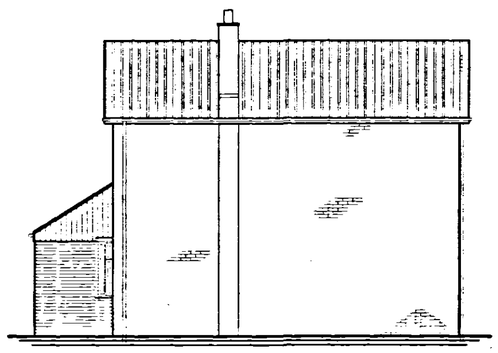

Proposed Side Elevation
Scale 1:100

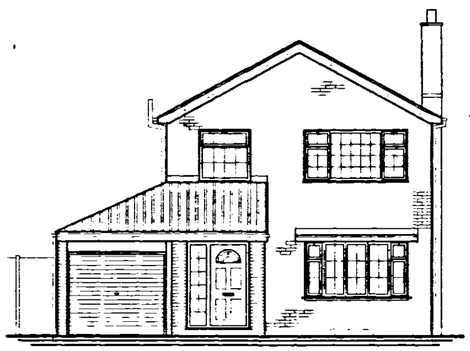


Proposed Front Elevation
Scale 1:100

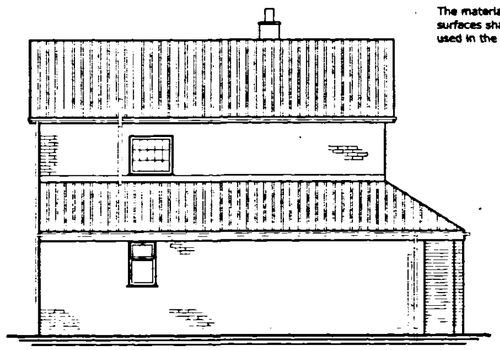

Proposed Side Elevation
Scale 1:100

Cavity wall construction, facing bricks + 75mm cavity + blocks
White PVC-U windows and doors double glazed
White PVC-U soffits, fascias and rainwater goods

The materials to be used in the construction of the external surfaces shall match in type, colour and surface texture those used in the existing building

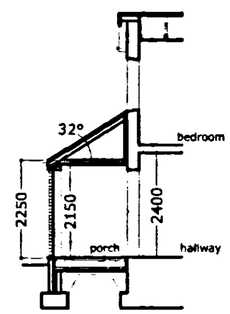

Proposed Section
Scale 1:100

RECEIVED
19 NOV 2003
PLANNING & DEVELOPMENT
SHDC
Ref. 1388/03

DETERMINED PLAN

MAP DESIGN SERVICES
01733 560026
www.mapdesignservices.co.uk

TITLE:
Alterations to be carried out at
No 17 Lincoln's Avenue Gedney Hill Spalding
PE12 0PQ for Mr D & Mrs S Milnes

SCALE:	*1:100 1:50*	**DATE:**	*November 2003*
DRAWN:	*MAP*	**SHEET:**	*1 of 1*
REVISION:			