LANDSCAPING & TREE PLANTING


A. MIXED HEDGING
   (a) Hawthorn (Crataegus Monogyna)
   (b) Beech (Fagus Sylvatica)
   (c) Blackthorn (Prunus Spinosa)
   (d) Buckthorn (Rhamnos Cathartica)

B. SILVER BIRCH (BETULA PENDULA) STANDARD
C. HAWTHORN (CRATAEGUS MONOGYNA) STANDARD
D. WHITE BEAM (SORBUS ARIA) STANDARD
E. PROPOSED ACCESS

All planting to be in accordance with BS 4428:1989 and amendment No. 1 (1991)

All trees to be planted with minimum 0.6m plastic mulch mat and to be staked, tied and tubed.

1/3 to 1/2 bag of peat free tree and shrub planting compost to be incorporated into backfill for each tree hole.

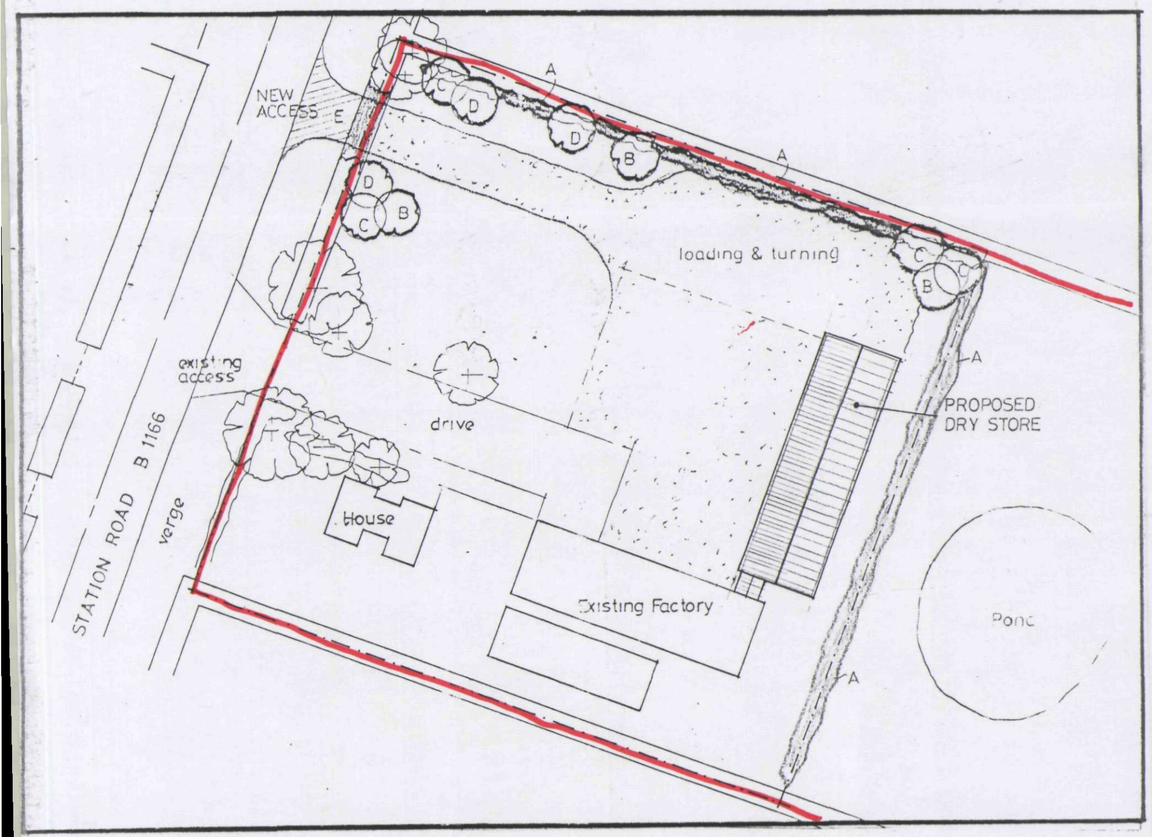

SITE PLAN
1/500



LOCATION PLAN
1:2500

SHDC
Planning & Development
17 JAN 2005
Ref: 1427/04

AMENDED PLAN
Ref. 41

B	UP-GRADE LANDSCAPING	JAN '05
A	RE-POSITION BUILDING.	SEPT '04

G. A. MERCHANT
I.ENG AMICE FIWO

ARCHITECTURAL, STRUCTURAL AND LAND DRAINAGE CONSULTANTS

Unit 4, Wrights Mews
12A Park Road, Holbeach,
Spalding, Lincs. PE12 7EE
Tel: 01406 490800
Fax: 01406 426744
E-Mail: G. A. Merchant @ Merchant. Fsbusiness.co.uk

Project
PROPOSED DRY STORE.
STATION ROAD.
SEDGEY HILL.
SPALDING. LINC'S. PE12 ONP.

Client
TOTAL JOINT LTD.

Drawing
LOCATION & SITE PLANS.

Job Ref. 775-04
Drawing No. 02B

Date JULY '04
Drawn GAM

Scale AS INDICATED