
MATERIALS

ROOF † SEE BELOW	BARN	REMOVE CORRUGATED METAL AND ASBESTOS CEMENT SHEETING. RE CLAD WHOLE OF ROOF USING EXISTING CLAY PANTILES WITH RECLAIMED PANTILES TO MATCH EXISTING TO MAKE UP SHORTFALL
	HOUSE	EXISTING PANTILES TO BE USED TO CLAD WHOLE OF REAR (NORTH) ELEVATION WITH NEW CLAY PANTILES TO MATCH TO CLAD SOUTH AND WEST ELEVATION
	GARAGE	NEW CLAY PANTILES TO MATCH EXISTING
WALLS	BARN	USE BRICKS WHERE FORMING OPENINGS TO MATCH GOOD ELSEWHERE
	HOUSE	EXTENSIONS TO BE IN NEW FACE BRICK TO MATCH AS CLOSE AS POSSIBLE TO EXISTING
	LINK & GARAGE	HORIZONTAL TIMBER FEATHER EDGE BOARDING STAINED BLACK
RAINWATER GOODS	ALL	BLACK IMITATION CAST IRON ON RAISE & FALL BRACKETS
JOINERY	BARN & LINK	TIMBER AND STAINED BLACK. ROOFLIGHTS METAL, CAST WITH BLACK FINISH
	HOUSE	TIMBER WITH PAINTED FINISH
DRIVE		WASHED GRAVEL
ROOF	LINK	GREY COLOUR GRP FLAT ROOFING HIDDEN BEHIND TIMBER PARAPET

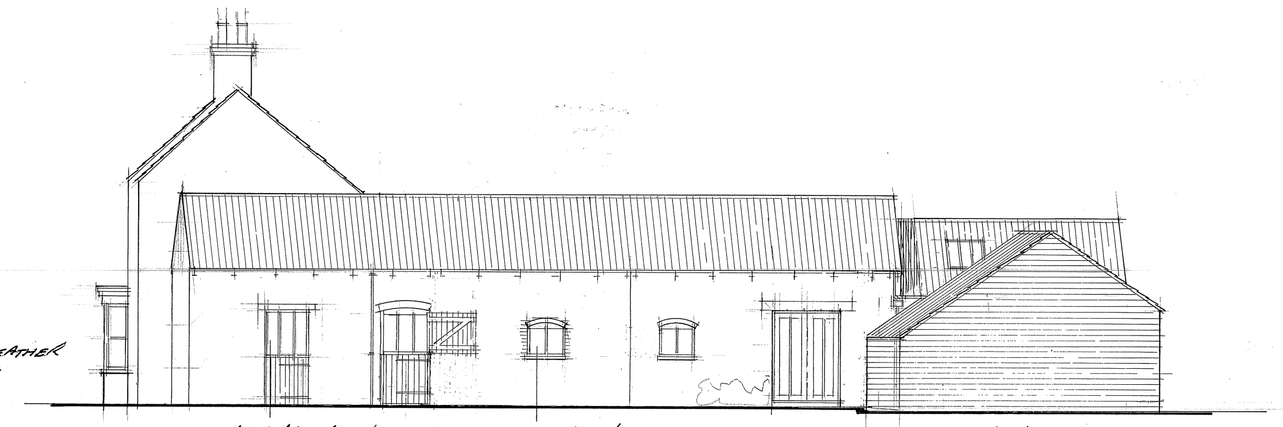


SOUTH 1-100


HORIZONTAL FEATHER EDGE BOARDING - FLAT ROOF TO LINK EXTENSION HIDDEN BEHIND TIMBER PARAPET



EAST 1-100

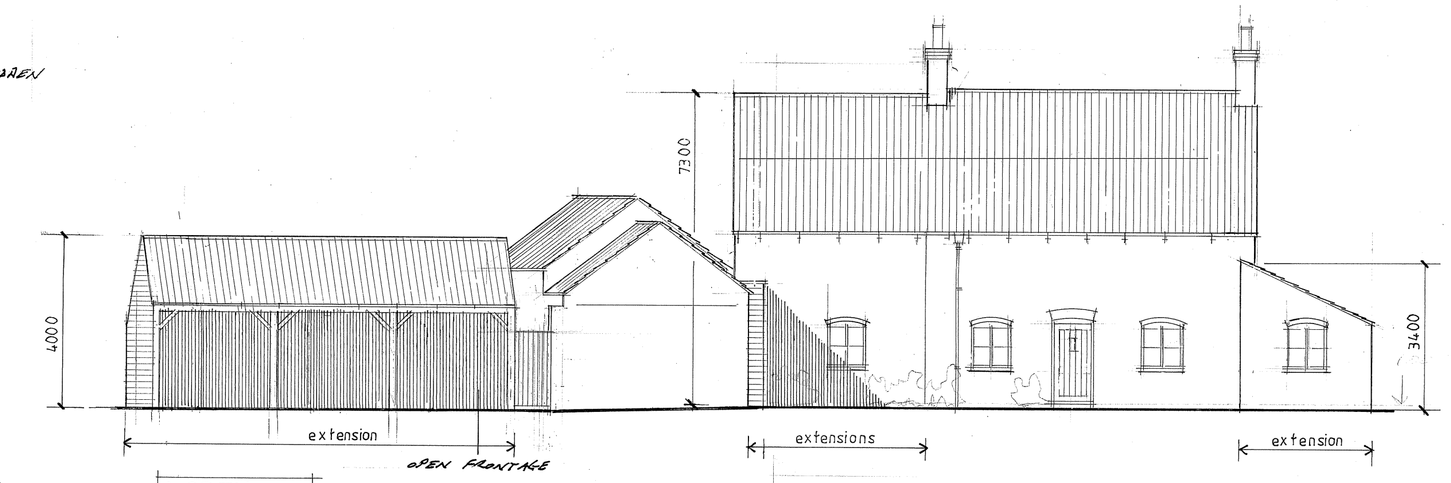


NORTH 1-100

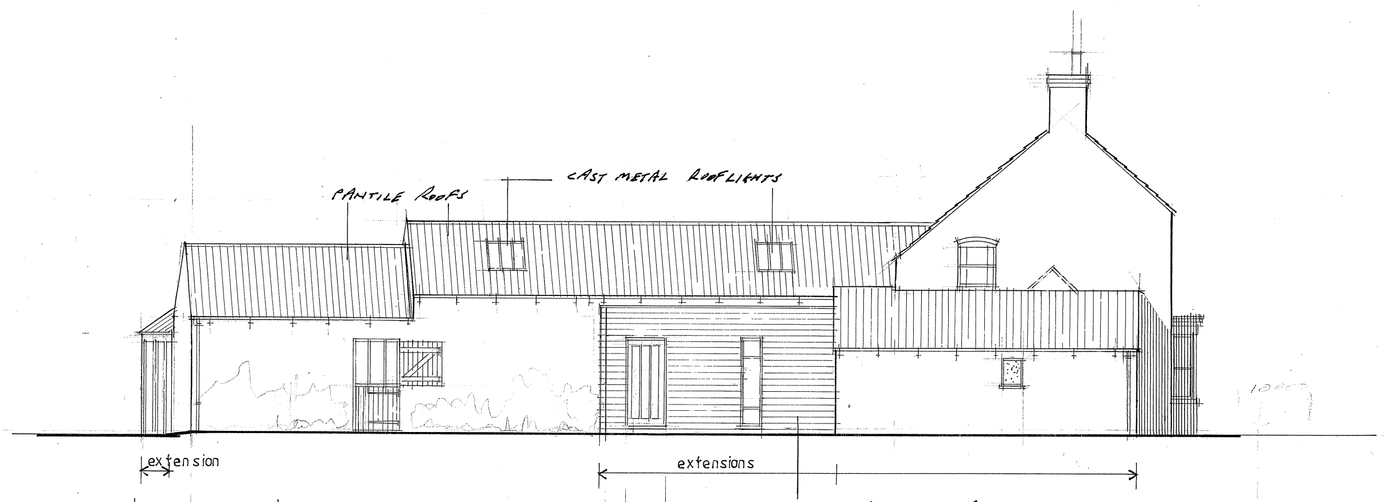

WEST 1-100

0 1 2 3 4 5 6 7 8 9 10 15 metres
1-100 scale

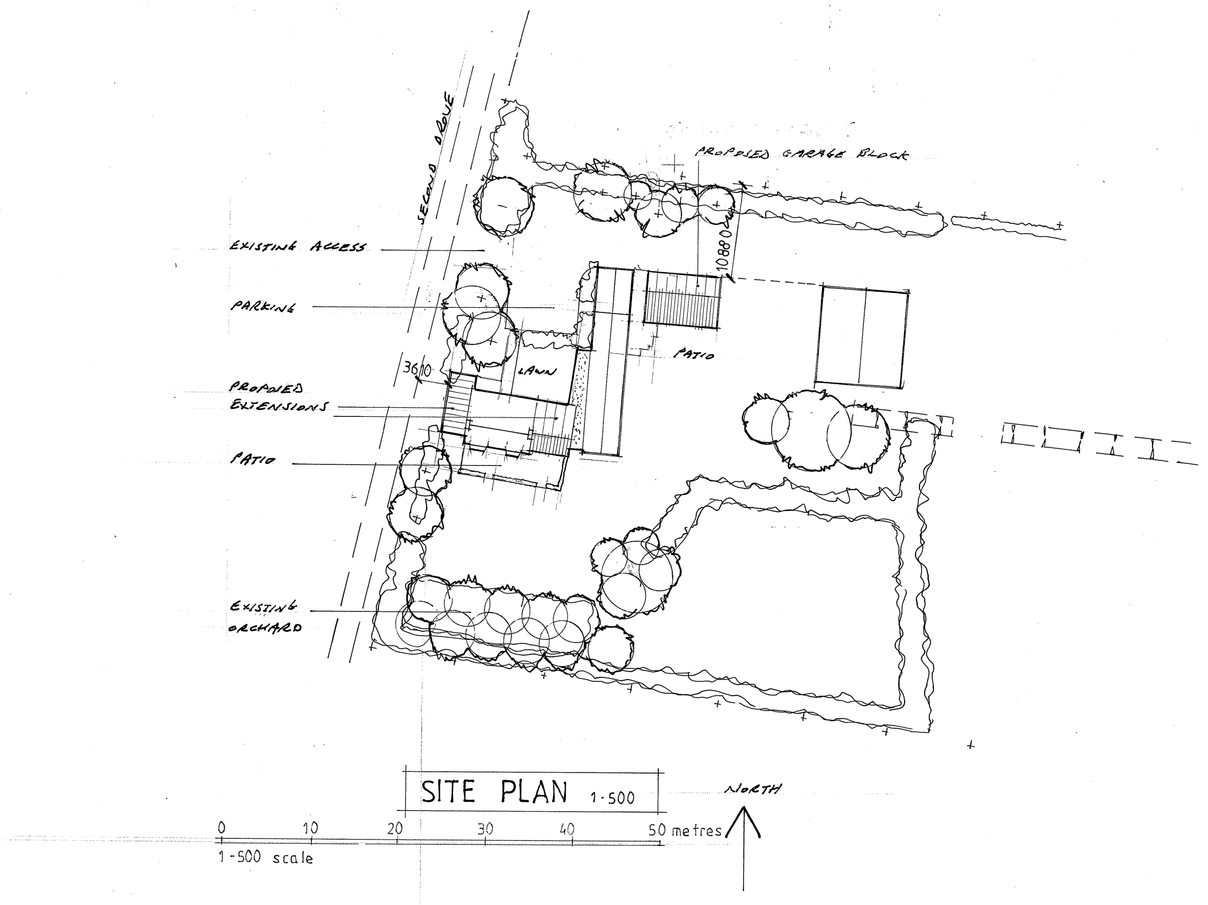

Contractor To Check All Dimensions On Site Before Work Commences.

Rev.	Date.	Init.	Revision Details.
A	27-9-16		ALT TO MATCH FLOOR PLAN
B	12.10.16		ADD MATERIAL SPEC

R. BOOR DRAUGHTSMAN

26 Fengate
Moulton Chapel
Spalding
Lincolnshire
PE12 0XL

Phone & Fax:
01406 380279

Project.
MR & MRS L ANDERSON.
FOUNTAINS FARM, SECOND DROVE,
GOSBERTON CLOUGH.

Drawing.
ELEVATIONS & SITE PLAN PROPOSED

Scale.	Drawing. No.
AS SHOWN	3467-5
Drawn. RMB	
Date. JULY 2016	Rev. A