


PROPOSED FLOOR PLAN


GIFA - 137 m²

scale 1:50

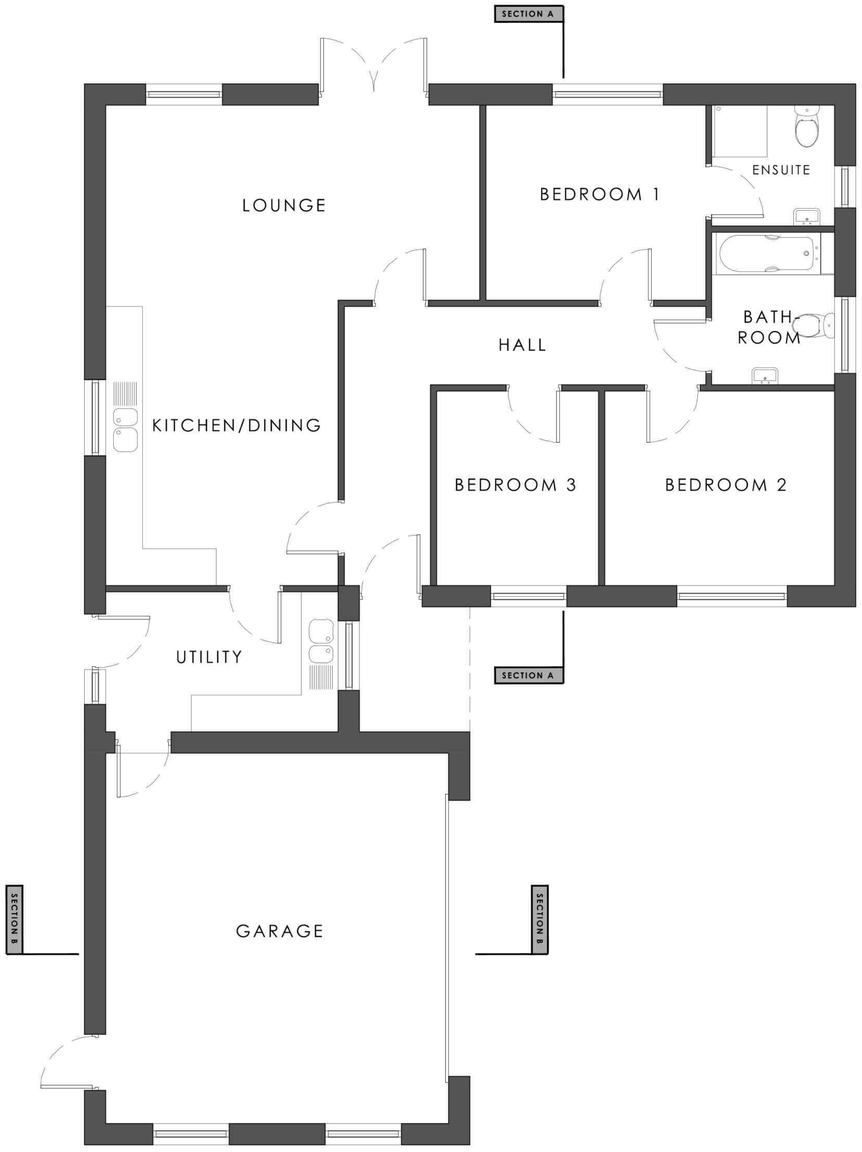


SITE PLAN

scale 1:500

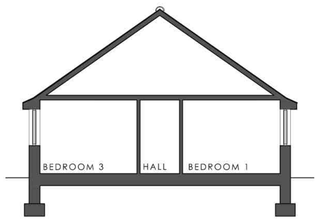


SECTION A-A

scale 1:100

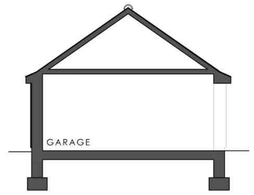

SECTION B-B

scale 1:100

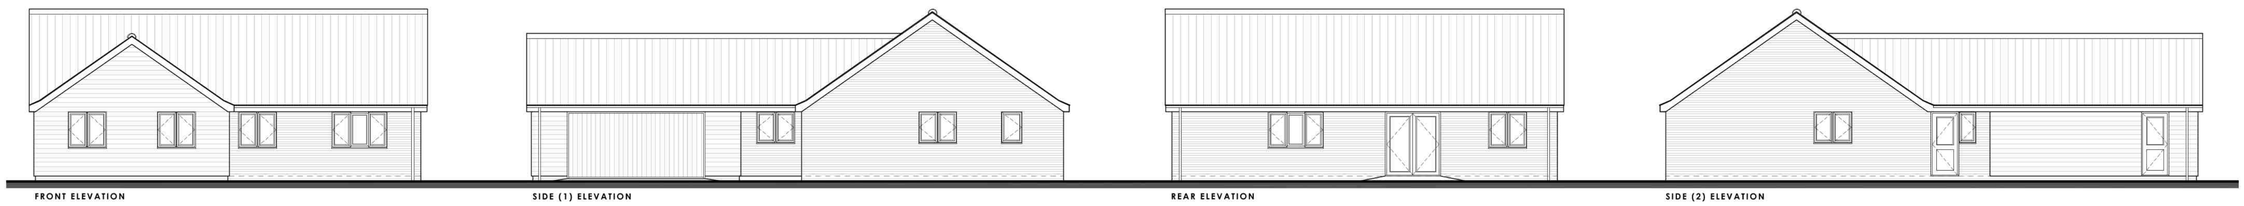

FRONT ELEVATION | SIDE (1) ELEVATION | REAR ELEVATION | SIDE (2) ELEVATION

PROPOSED ELEVATIONS

scale 1:100

This drawing is the copyright of Lincs Design Consultancy and must not be reproduced without written consent. The client/contractor is responsible for taking and checking all dimensions on site prior to commencement, particularly where building elements have not been accessible during surveys, and reporting back to the architectural consultant any discrepancies. All materials specified on this drawing are to be used in strict accordance with manufacturers written instructions and current codes of practice.

All Details and Specification on this drawing and in relation to this specific project should be adhered to. If any deviations occur the contractor / client should inform Lincs Design Consultancy immediately as we cannot be held responsible for errors resulting from undeclared detail and specification changes.

DRAWING ISSUES AND REVISIONS

A	Revised to client requests	09/03/26

Lincs Design Consultancy
12 Vickers Lane
Louth
Lincolnshire
LN11 9PJ
T | 01507 611155
E | admin@lincsdesignconsultancy.co.uk
www.lincsdesignconsultancy.co.uk

PROJECT :	Residential Development, Boston Road, Gosberton, Lincs.
DATE :	March 2026
TITLE :	New Plot 4
SCALE :	1:50 / 1:100 / 1:500
ORIGINAL SIZE :	A1
DRG STATUS :	PLANNING
DRAWING NUMBER :	LDC4539 - 16 A