Do not scale directly from this drawing. All discrepancies are to be brought to the attention of the Practice.


The copyright to this drawing is owned by Trevor A Clay RIBA Ltd.




PROPOSED FRONT ELEVATION




PROPOSED REAR ELEVATION

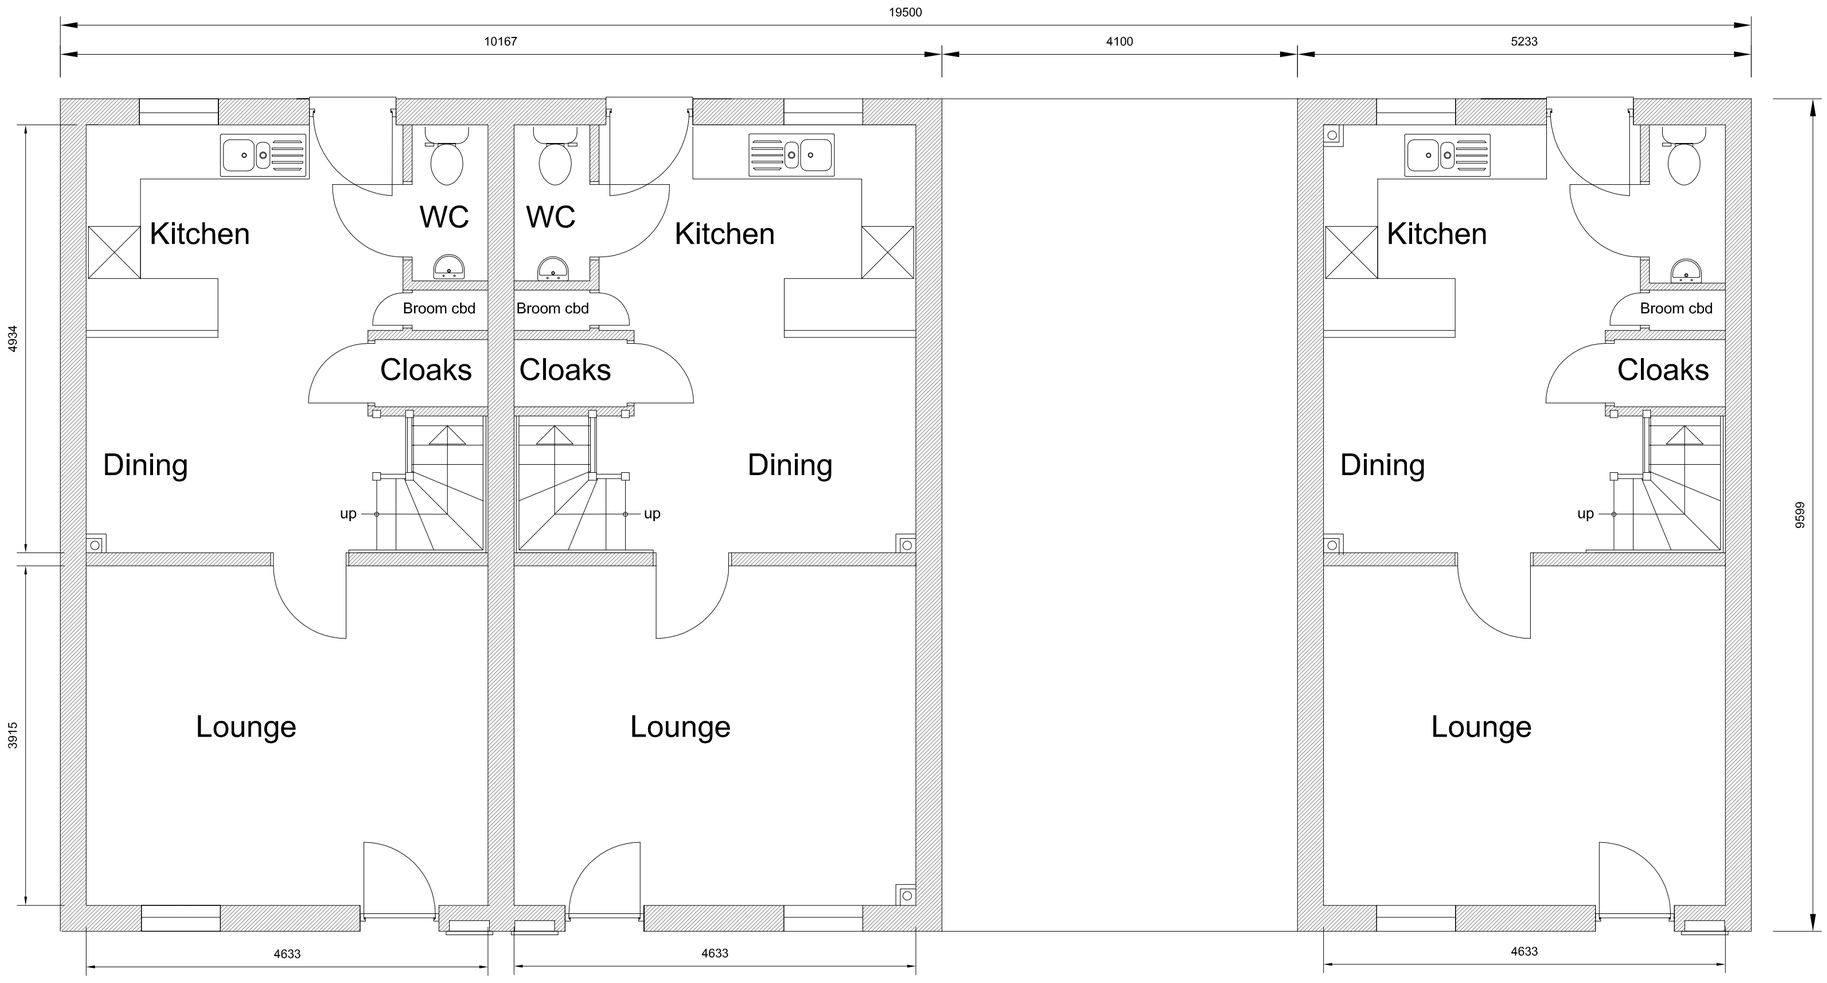

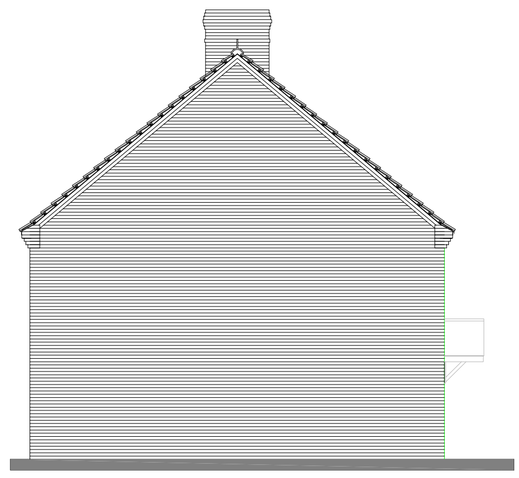

PROPOSED SIDE ELEVATION

PROPOSED GROUND FLOOR

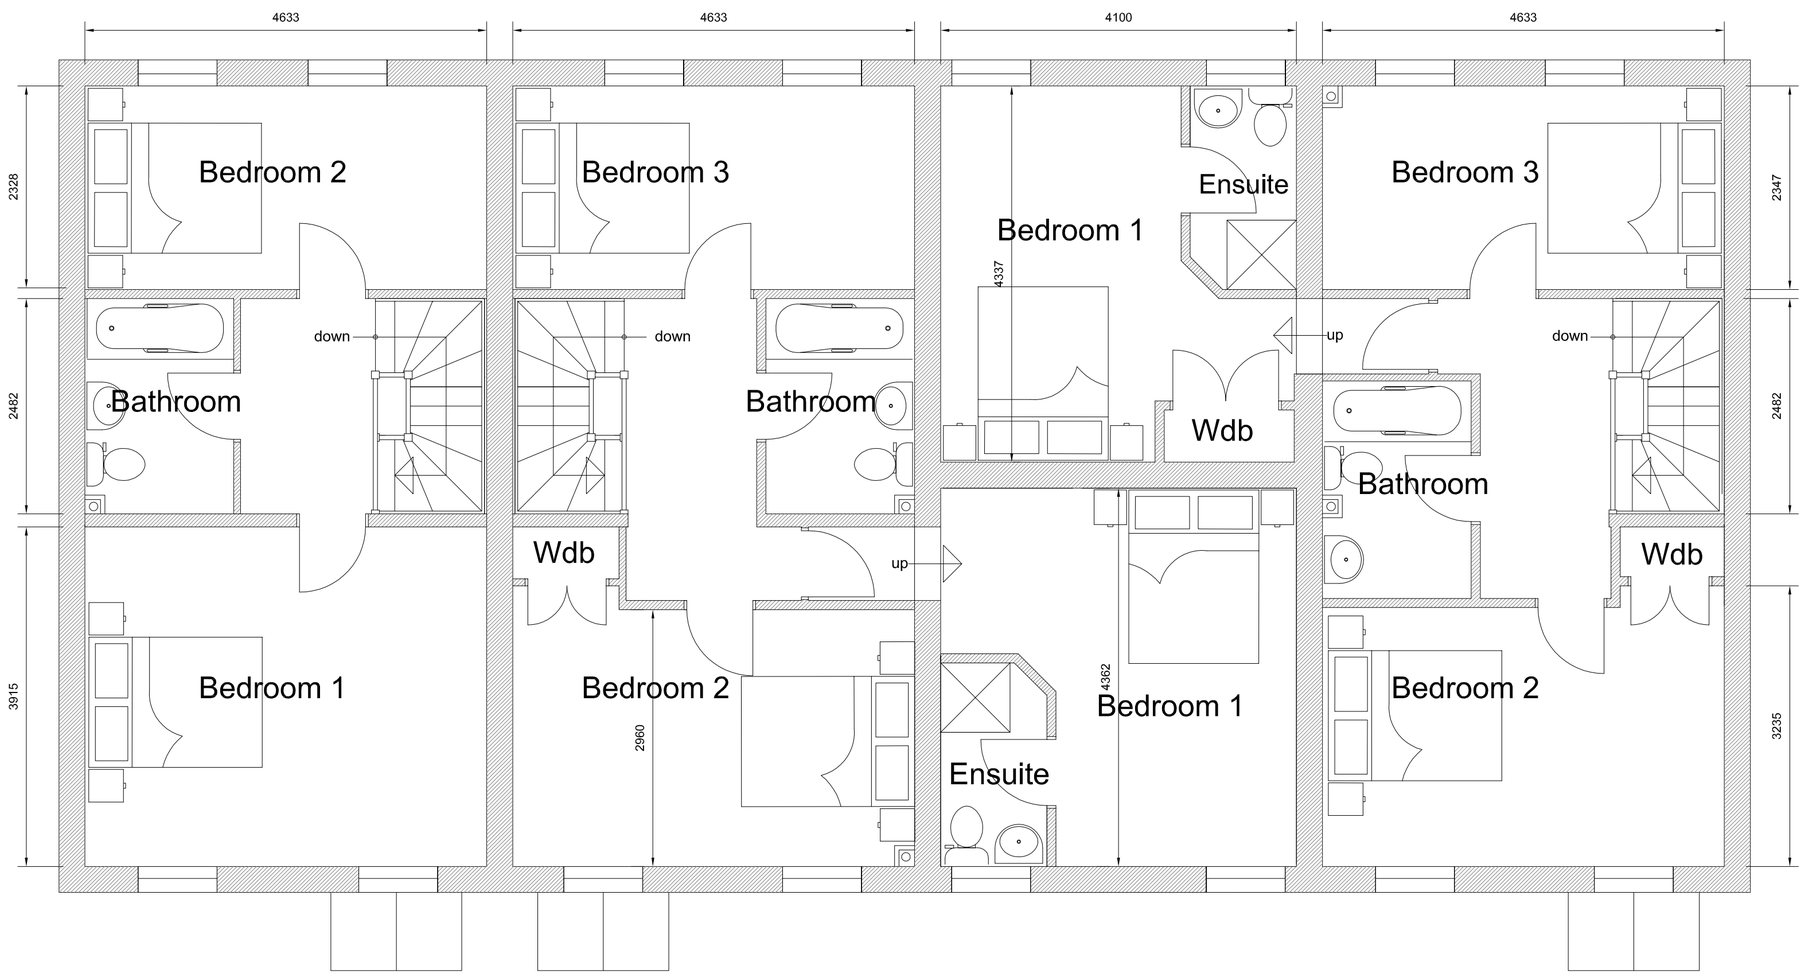

PROPOSED FIRST FLOOR

Revision	Date	Drawn	Description

Client: Mr M Bemment

Project: Residential development, 19 Lowgate, Gosberton

Drawing: Planning (terrace of 3 houses)

Scale 1:50, 1:100 @ A1 Drawn AWM Checked TAC Date 08/09/2015

Drawing No. 15/416/PA/003

Trevor A Clay RIBA Ltd, 14 Old Fendike Road, Weston Hills, Spalding, Lincs. PE126DD
01406 380027 07778 597975 trevor@tacarchitects.co.uk www.tacarchitects.co.uk