

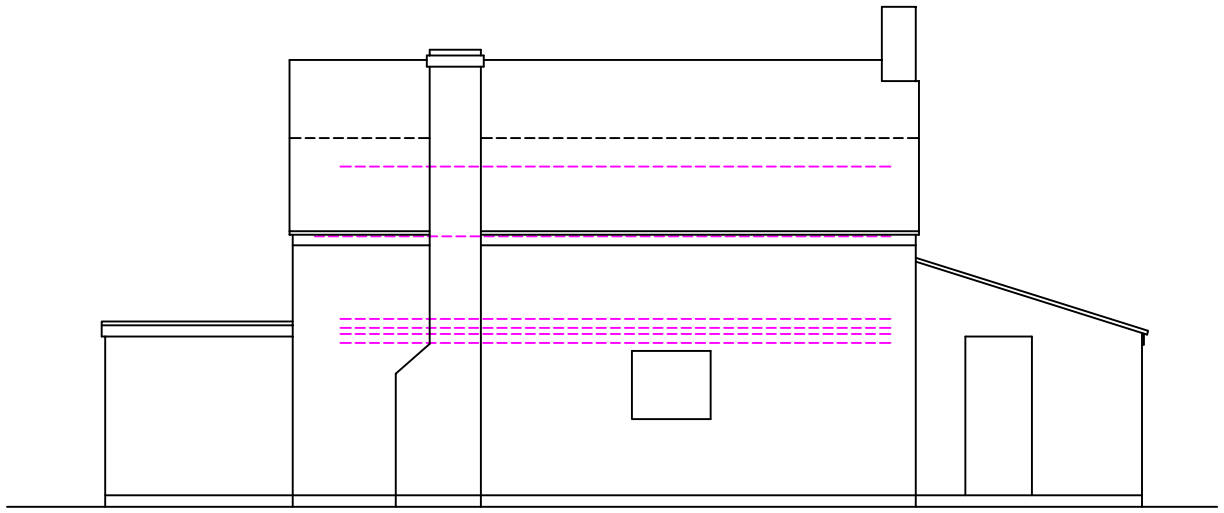



Existing Rear Elevation 1:100

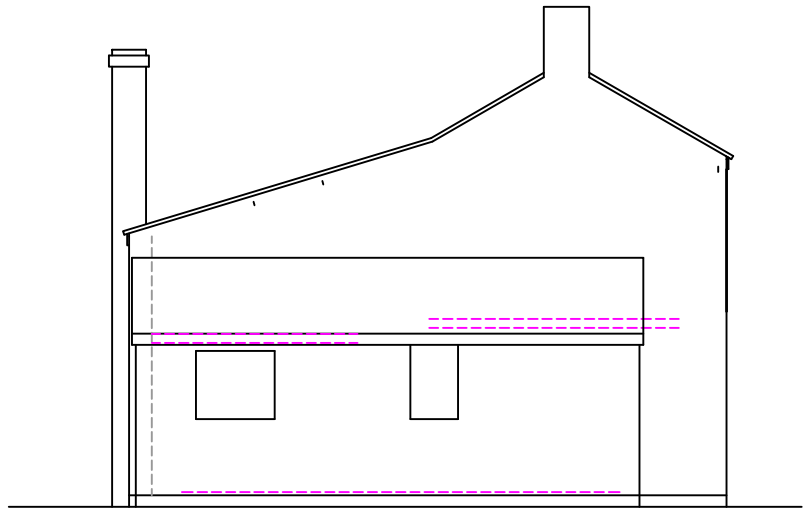


Existing Side Elevation 1:100

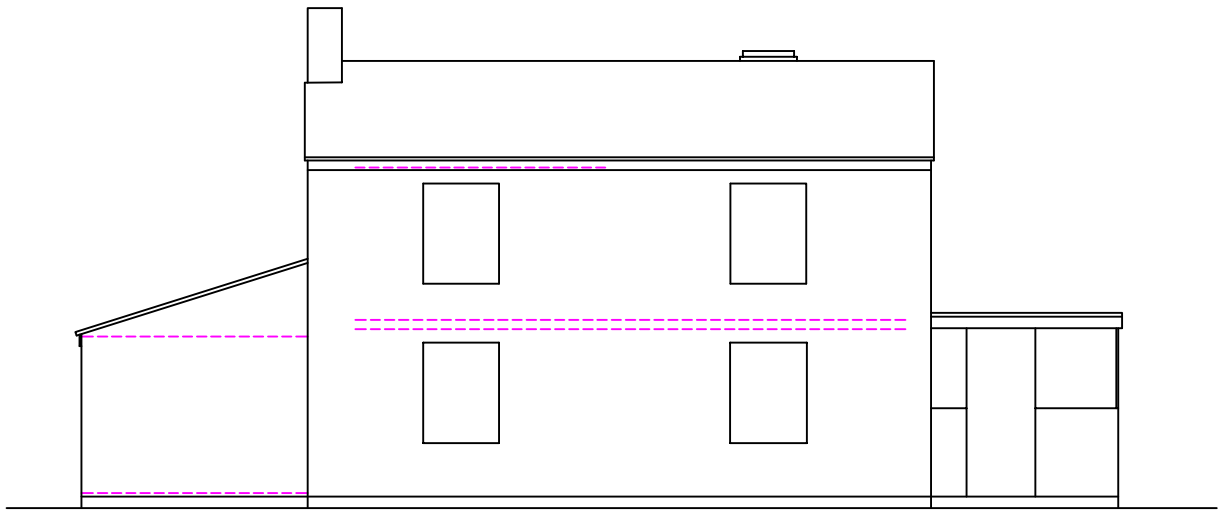


Existing Front Elevation 1:100

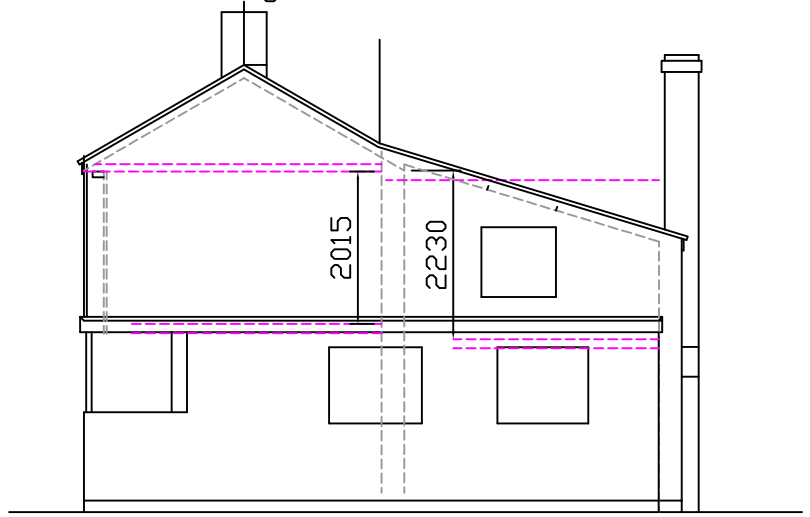


Existing Side Elevation 1:100

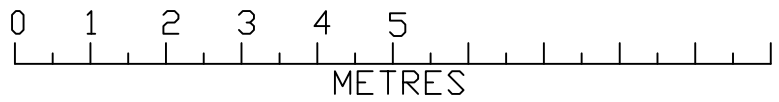

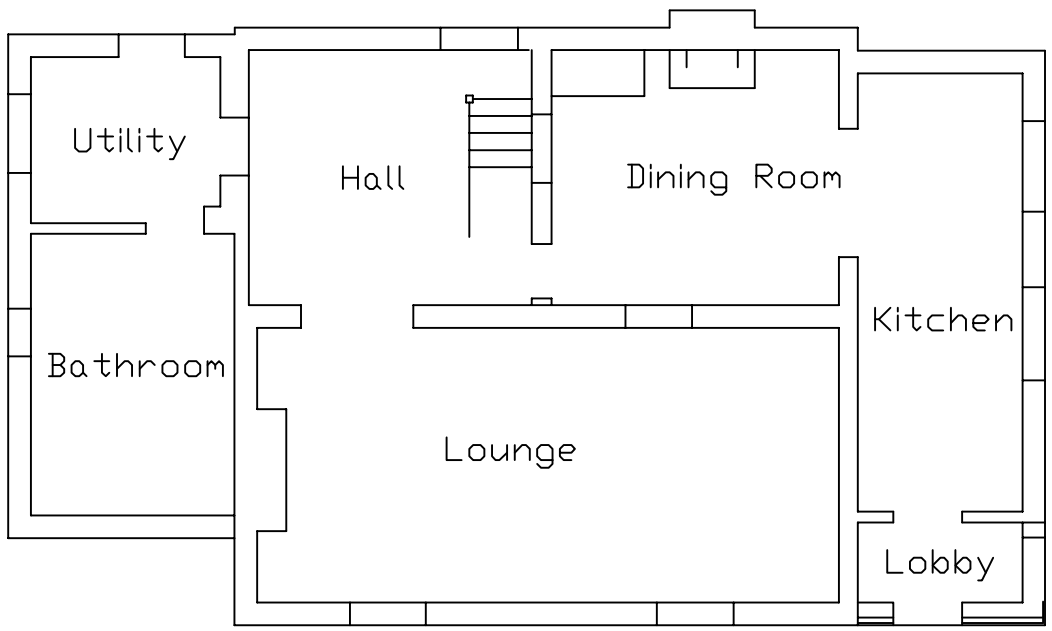

Existing Ground Floor Layout 1:100

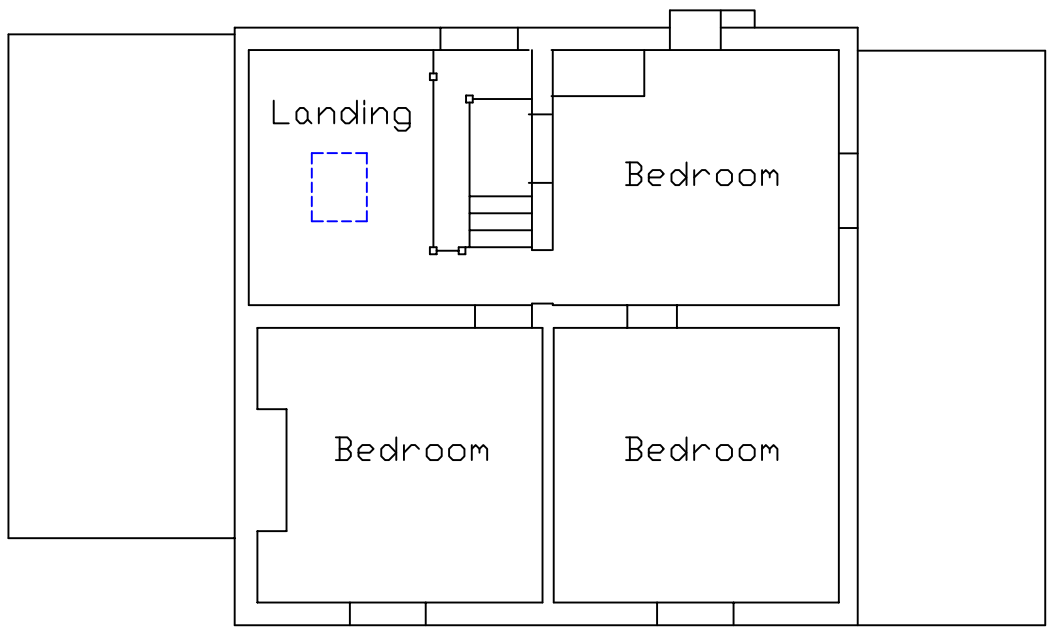

Existing First Floor Layout 1:100

Design & Management.co.uk
7 West Fen
Frithville
Boston
Lincs
PE22 7EX Tel 01205 750775

JOB TITLE
Existing Layout & Elevations
Beck Farm Cottage
Beck Bank
Gosberton Clough
Spalding, Linc's, PE11 4JL

SCALE 1:100 on A3

DATE Jan 2020

DESIGNED & DRAWN BY Design and Management .co .uk which is a trading name of Planning and Property Consultants. com TEL 01205 750775 which is a Trading name of Keith Baker Sole Trader
ALL DRAWINGS ARE SUPPLIED SUBJECT TO D and M .co .uk STANDARD CONDITIONS. WHICH, ARE AVAILABLE ON REQUEST.
© COPYRIGHT KEITH BAKER 01/20