




Proposed Side Elevation 1:100

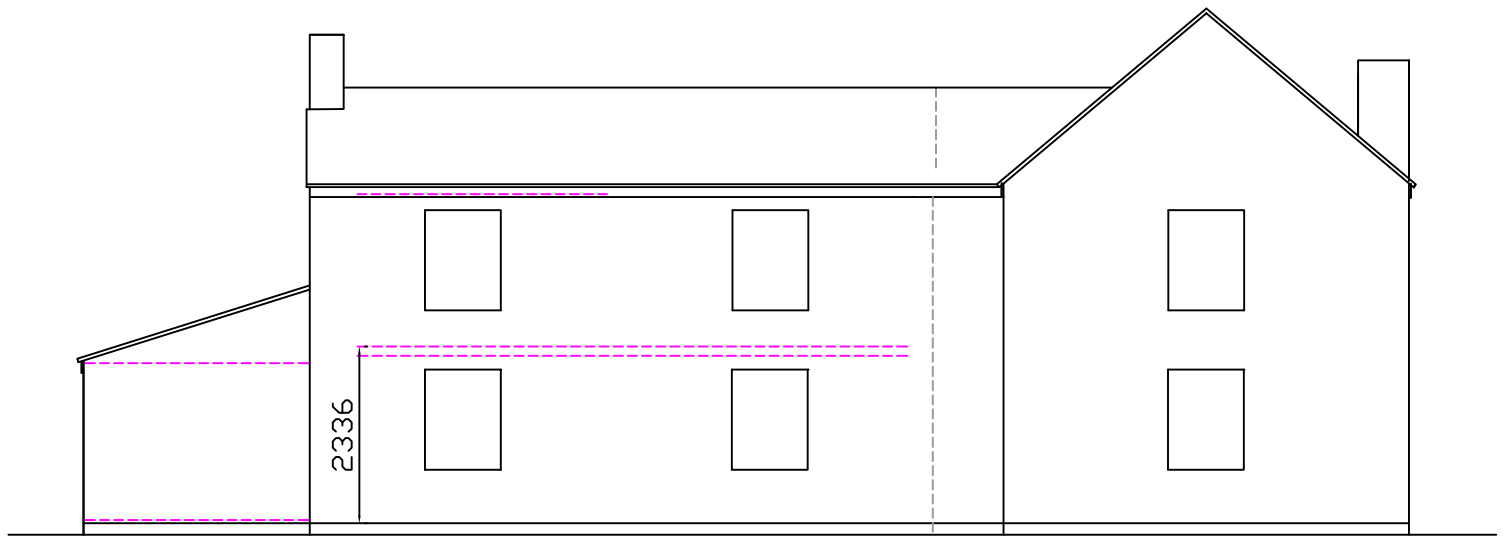

Proposed Front Elevation 1:100

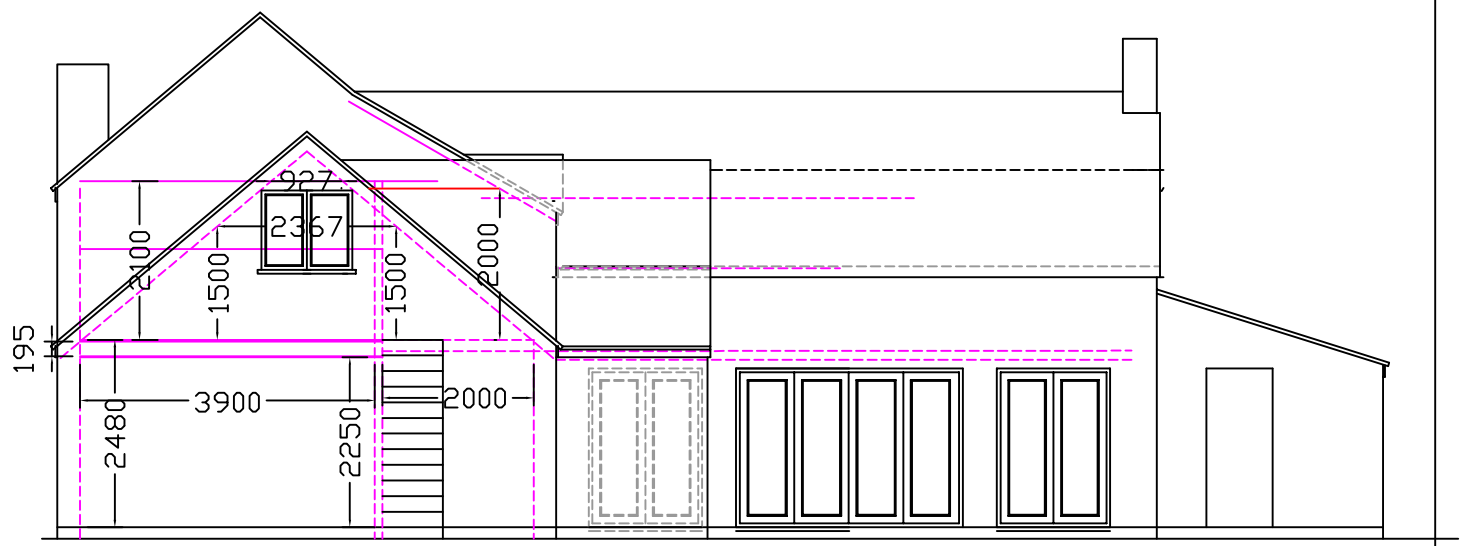

Proposed Rear Elevation 1:100

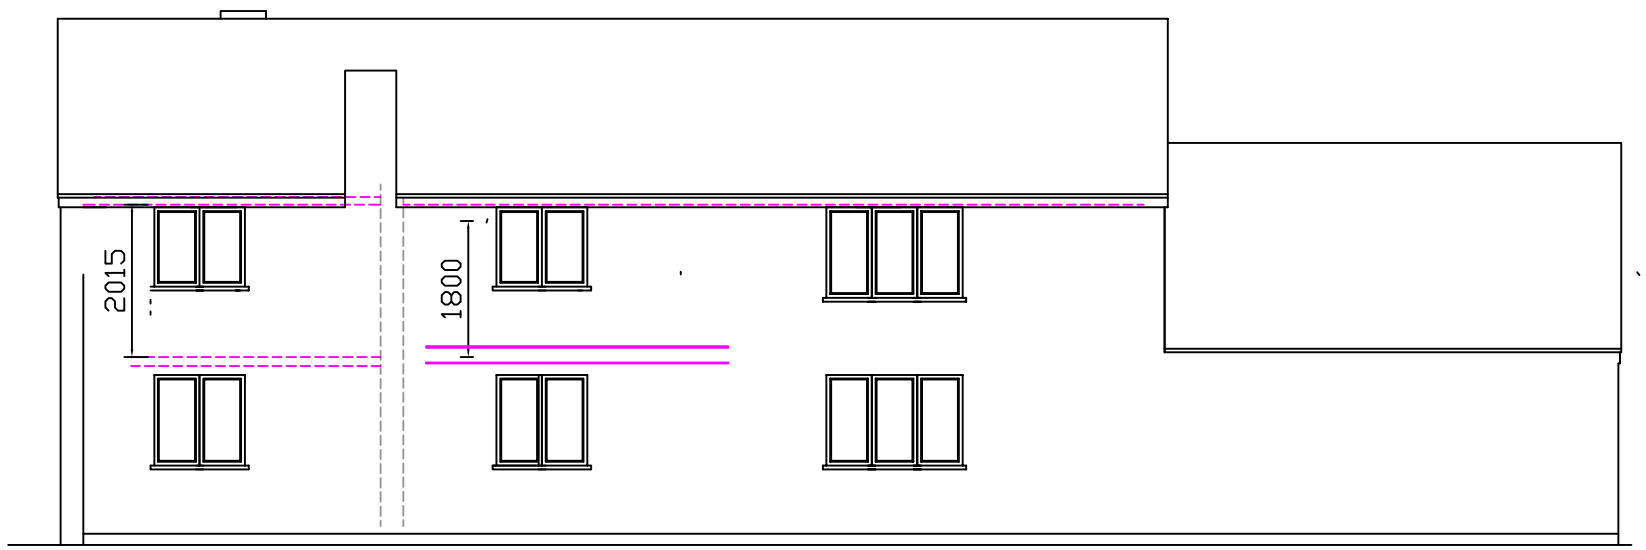

Proposed Front Elevation 1:100

Proposed Side Elevation 1:100

0 1 2 3 4 5

METRES

Design & Management.co.uk
7 West Fen
Frithville
Boston
Lincs
PE22 7EX Tel 01205 750775

JOB TITLE
Proposed Elevations
Beck Farm Cottage
Beck Bank
Gosberton Clough
Spalding. Linc's. PE11 4JL

SCALE
1:100 on A3

DATE
Jan 2020

DESIGNED & DRAWN BY Design and Management .co .uk which is a trading name of Planning and Property Consultants. com TEL 01205 750775 which is a Trading name of Keith Baker Sole Trader
ALL DRAWINGS ARE SUPPLIED SUBJECT TO D and M .co .uk STANDARD CONDITIONS. WHICH, ARE AVAILABLE ON REQUEST.
© COPYRIGHT KEITH BAKER 01/20