

## Window / Door Schedule

| Code | Description | Size |
|---|---|---|
| ED1 | Garage | 2160 x 2210mm |
| W1 | Bathroom | 900 x 1050mm |
| ED2 | Hall | 935 x 2100mm |
| W2 | Bedroom 2 | 1248 x 1200mm |
| W3 | Bedroom 1 | 1248 x 1200mm |
| W4 | En-Suite | 685 x 1050mm |
| W5 | Living room | 685 x 1350mm |
| W6 | Living room | 685 x 1350mm |
| ED3 | Living room | 1585 x 2100mm |
| ED4 | Dining room | 1585 x 2100mm |
| W7 | Kitchen | 1248 x 1050mm |
| W8 | Utility | 1248 x 1050mm |
| W9 | Bedroom 3 & playroom | 685x1200mm F.E |
| ED5 | Utility | 935 x 2100mm |


**Lintels to be Birtley Supagalv CB70 min.300mm longer than window opening widths. Where lintels are between 1800 - 2100mm long they should be supplied as Heavy Duty (CB70HD) and all lintels above 2100mm to be extra heavy duty (CB70XHD).**

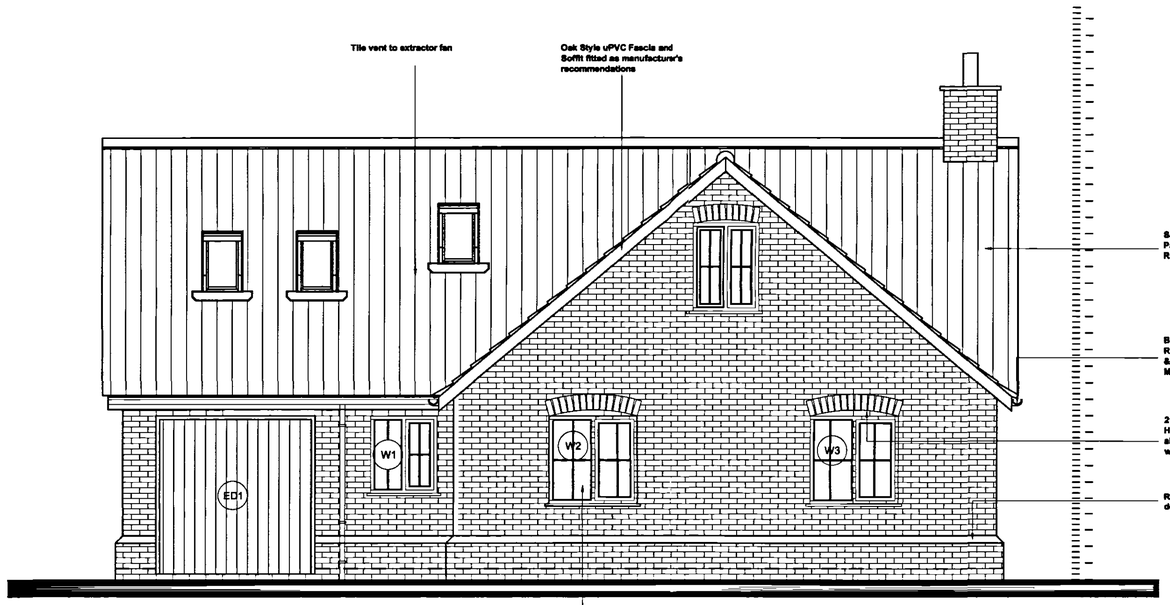



## Front Elevation
Scale 1:50

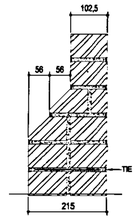



TYPICAL PLINTH SECTION
Scale 1:10

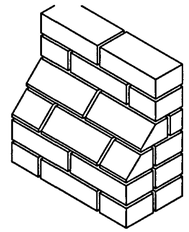


TYPICAL PLINTH ISOMETRIC
Scale 1:10

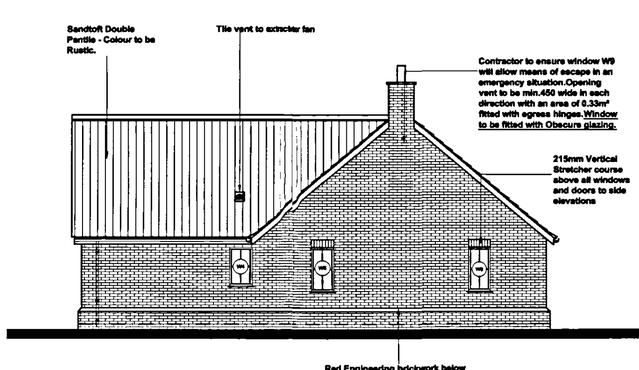


## Side Elevation
Scale 1:100

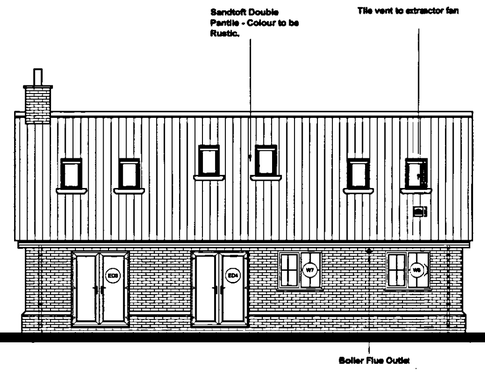


## Rear Elevation
Scale 1:100

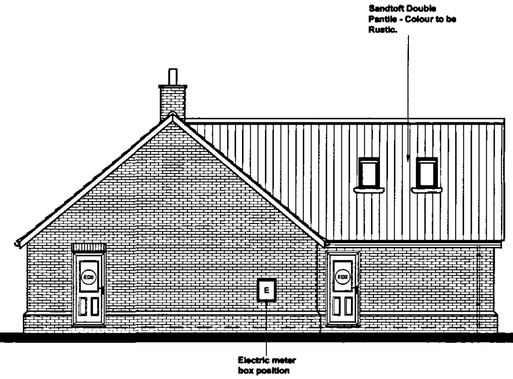


## Side Elevation
Scale 1:100

rev "E" - 25.01.08 - Rooflights amended

rev "D" - 06.06.07 - Gable Fire Escape Windows removed

rev "C" - 19.04.07 - External materials specifications added

rev "B" - 27.03.07 - Building control amendments shown boxed

rev "A" - 21.02.07 - Building Control Spec'n added

GENERAL CONDITIONS
Contractors are responsible for checking all dimensions on site when work commences and before ordering any materials.Any discrepancies should be brought to the attention of the Client for remedial action before commencing further.

All details shown are based on typical site conditions for that area, any abnormal conditions should be brought to the attention of the Client and Local Authority.

The notes shown are mainly to cover the requirements of Building Regulations and should not be treated as full specification.

No allowance has been made for any Structural Calculations,a "SAP" calculation, Soil Investigation or Flood Risk Assessment.If deemed necessary then these will be a chargeable extra.All steel beam sizes shown on drawing are all subject to confirmation from Structural Engineer.

All materials not specified to be of a standard suitable for the work proposed and be fit for purpose.All work to be in accordance with good building practice and all necessary BS codes for Workmanship on Building Sites.

Client :
**D.M.Wilson Builders**
7 Sheila Crescent
Spalding

Site :
**Proposed Replacement Dwelling at 37 Clough Road,Gosberton Risegate**
**Original Planning Permission H08/0373/06**


remway Design Ltd
2 Red Lion Street
Spalding
PE11 1SX
Tel / Fax: 01775 768 921
Mobile : 07815 112 058
e-mail: jason@remwaydesign.co.uk


Date : aug06 | Scale : As Noted

Drawing No:
**1281-02 "E"**


SHDC
Planning & Development
25 JAN 2008
Ref: 0111/08

DETERMINED PLAN