
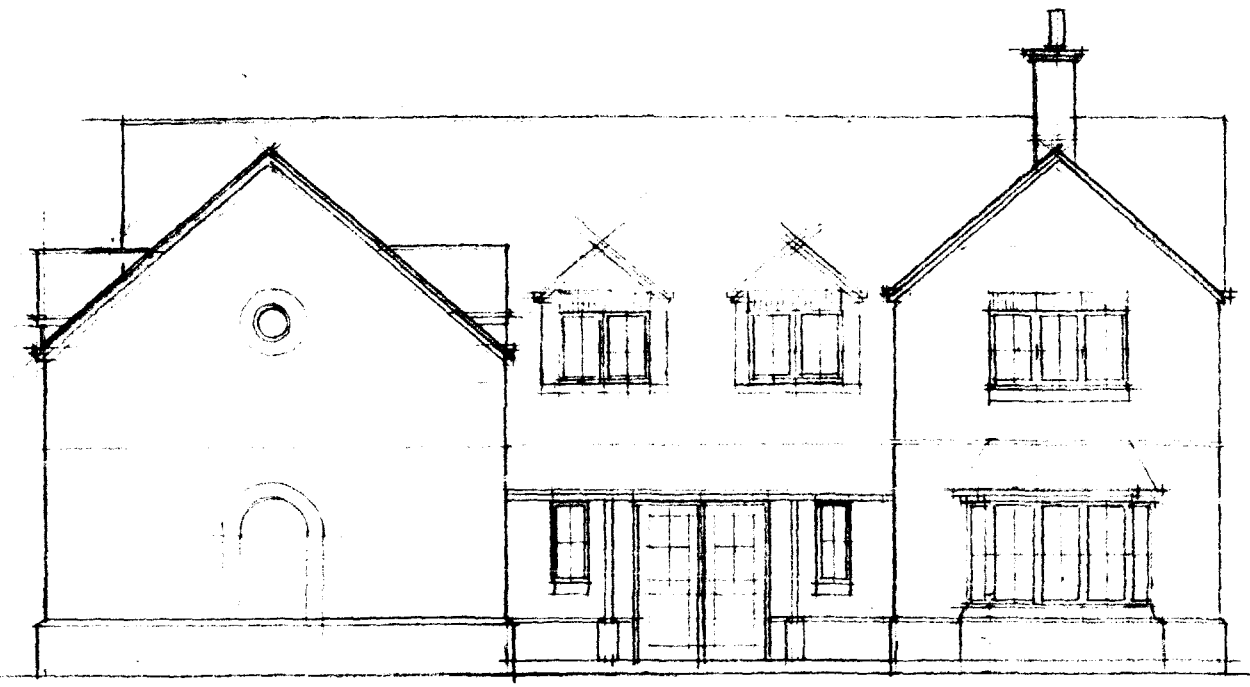


NORTH.

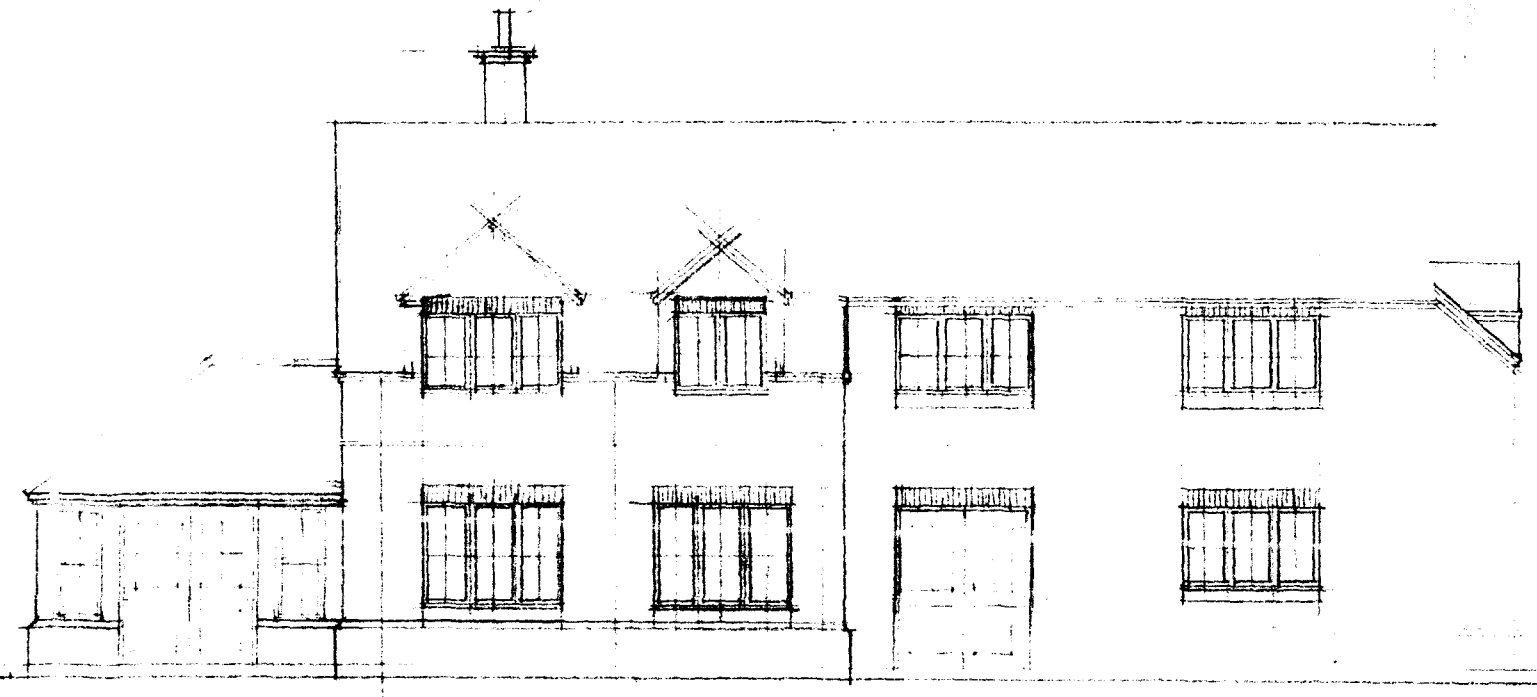


SOUTH.


Meldrum Lee & Gillatt
Architects, Quantity Surveyors
Management and Cost Consultants

HOUSE + GARAGE
FOR MR + MRS. N. CASSWELL
AT WESTHORPE ROAD,
GOSBERTON.


13591-02. SCALE 1:100
DATE 23 DEC 97.

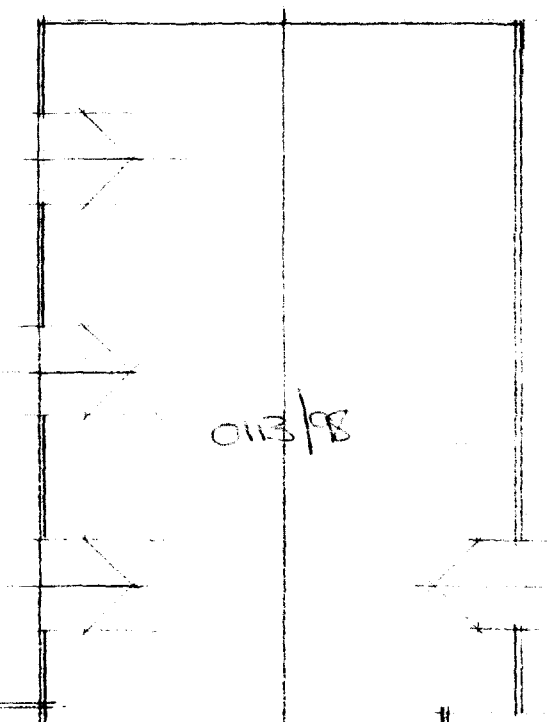


0113/FB

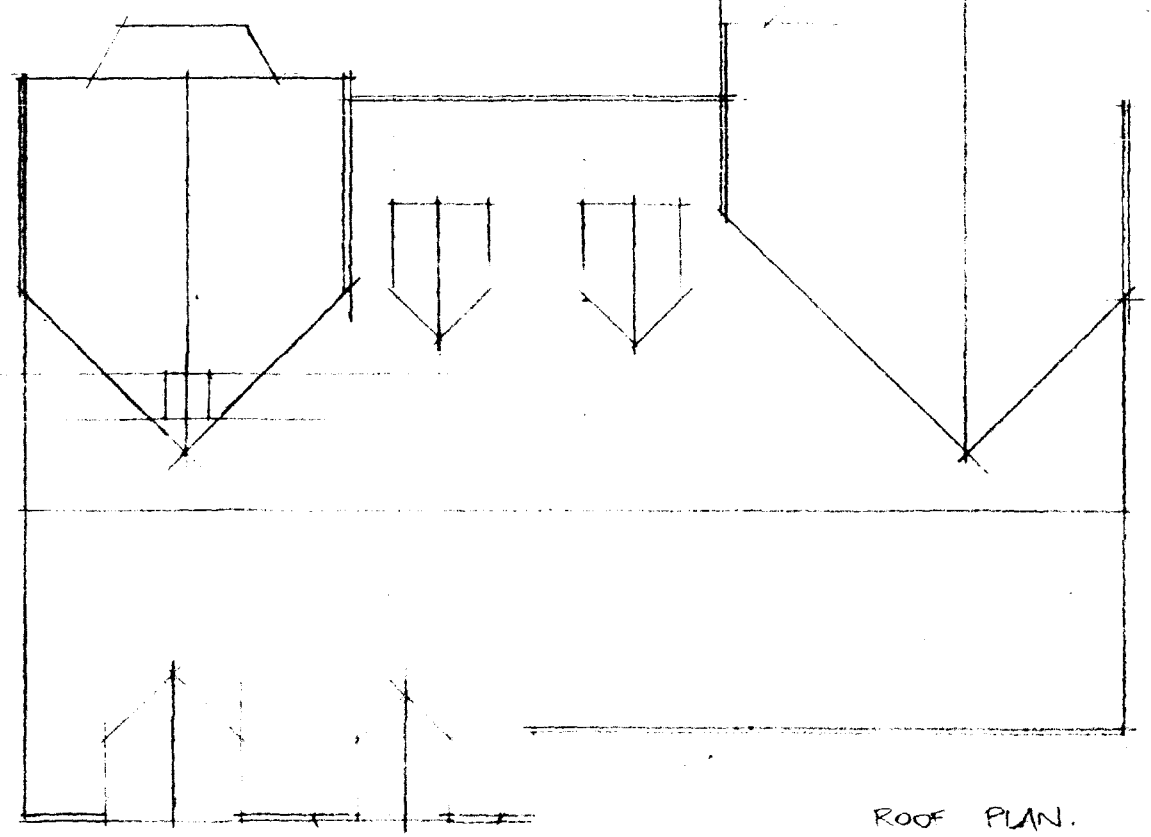

ROOF PLAN.

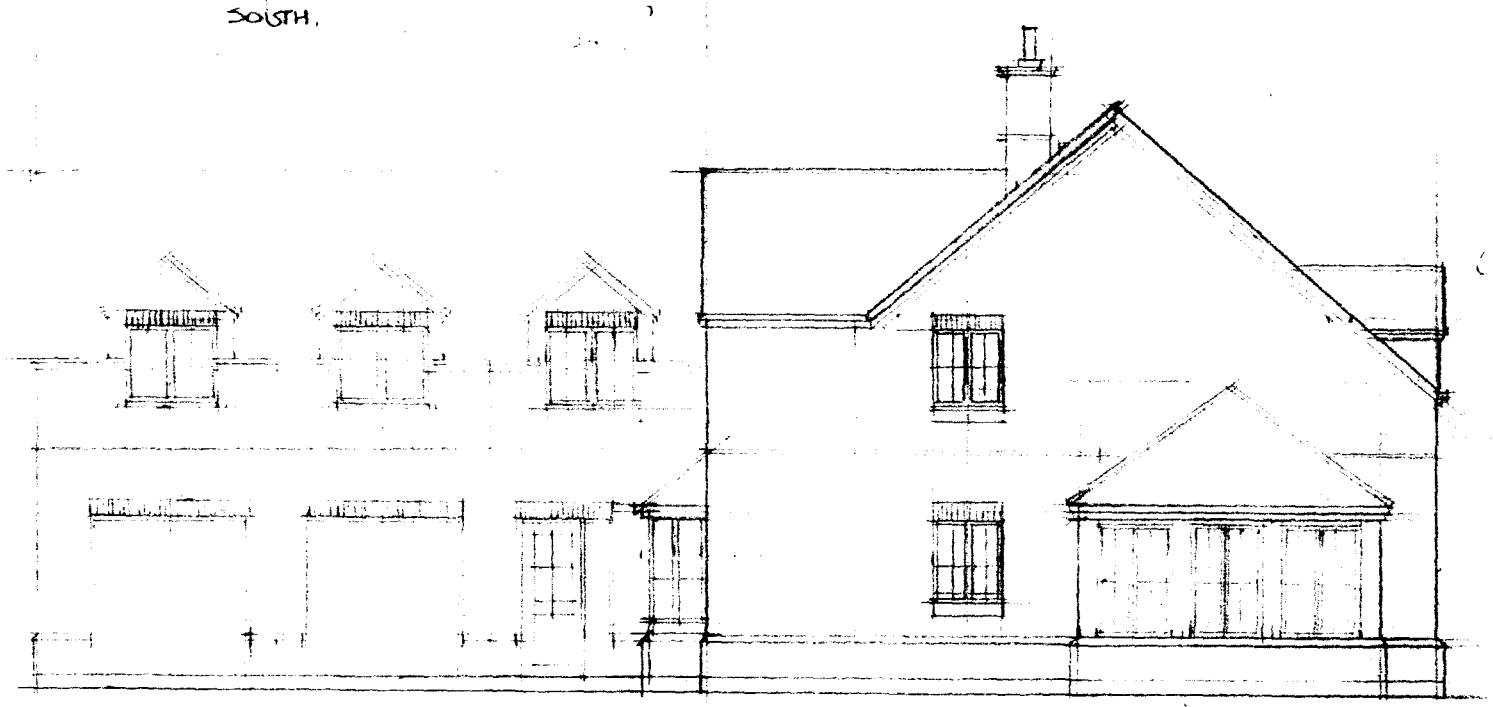

WEST

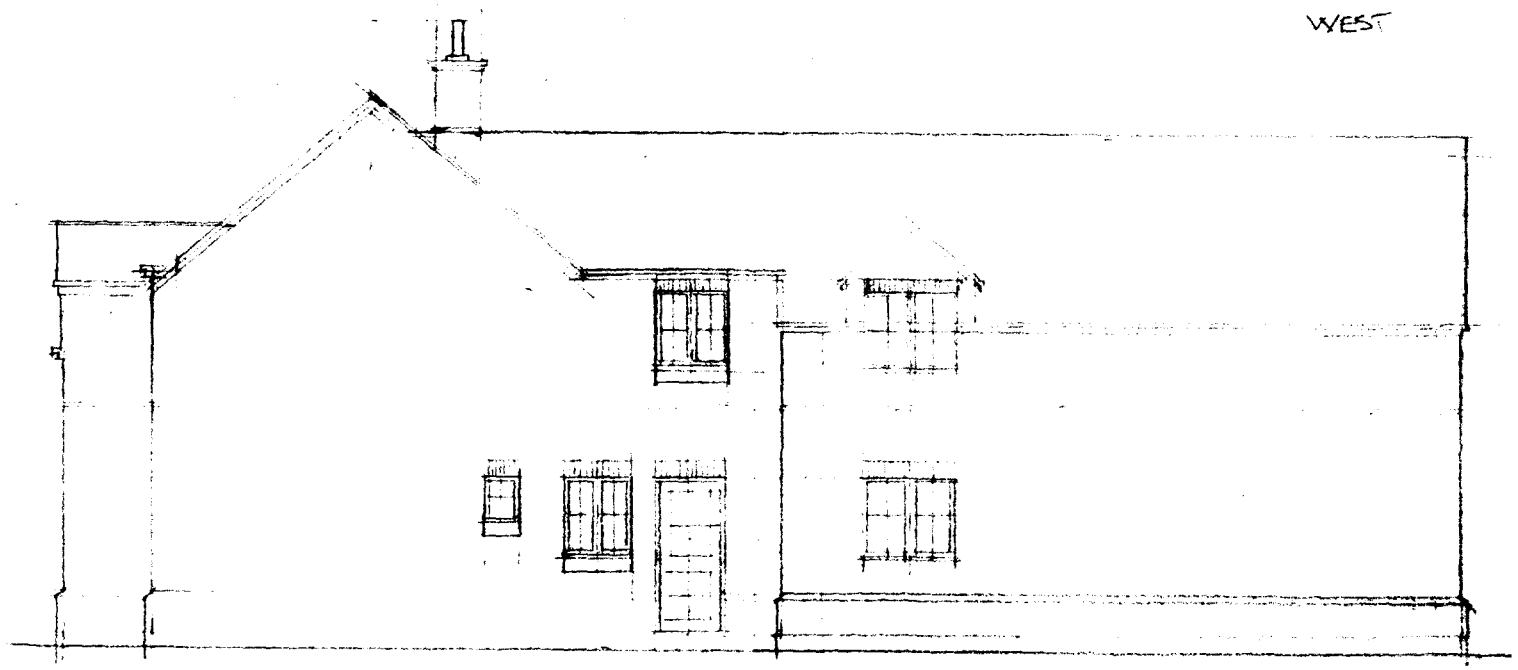

EAST

0113/98

Meldrum Lee & Gillatt
Architects, Quantity Surveyors
Management and Cost Consultants

HOUSE + GARAGE
FOR MR + MRS. N. CASSWELL
AT WESTHORPE ROAD,
GOSBERTON

13591-01 SCALE 1:100
DATE 23 DEC 97.

