

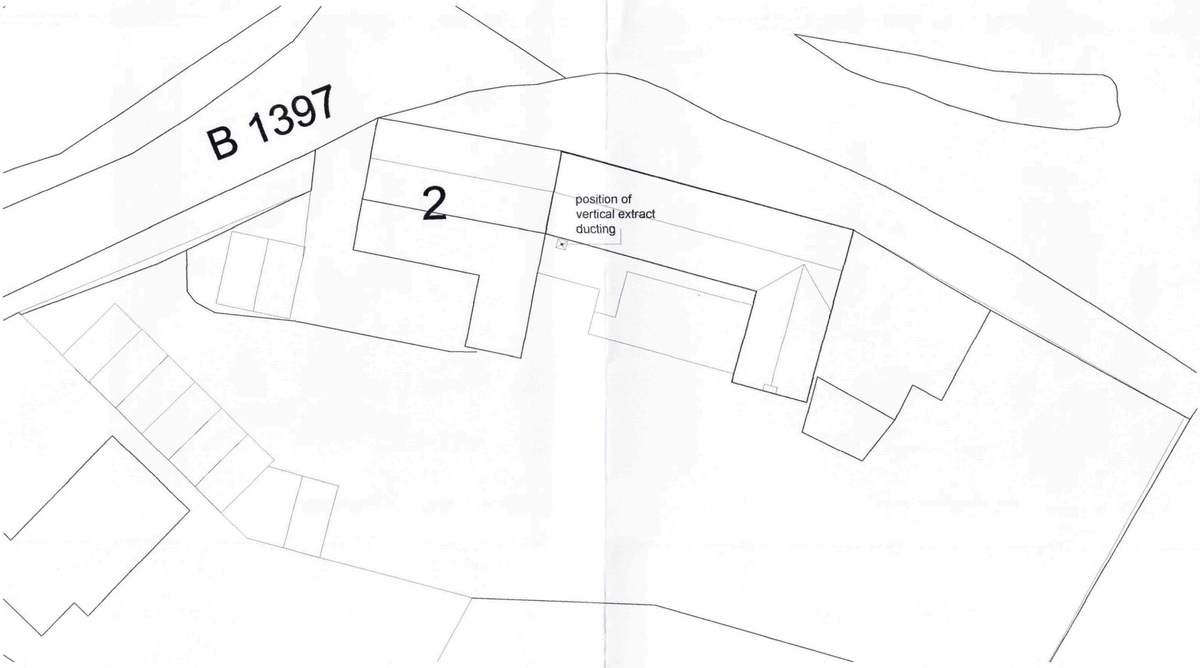


SITE PLAN 1:200

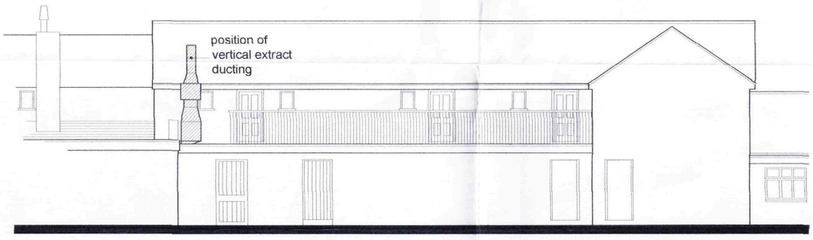

REAR ELEVATION 1:100

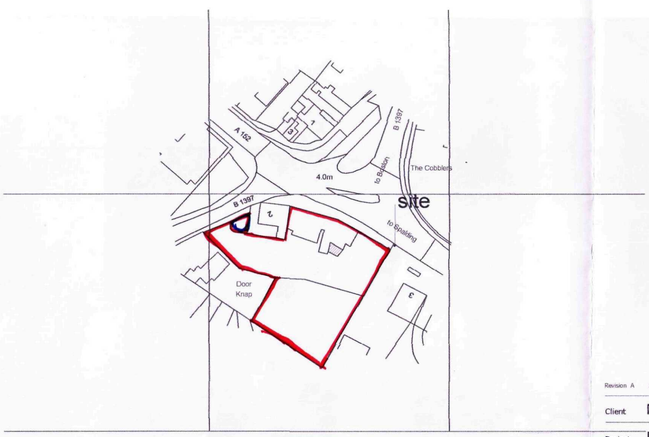

©Crown Copyright. All rights reserved. Licence no. 10001998

LOCATION PLAN 1:1250

SHDC
Planning & Development
17 FEB 2012
Ref: 0132-12

Revision	A	Date		Drawn		Description	

Client: Mr R Hussain

Project: Proposed Alterations to 1 Spalding Road, Gosberton

Drawing: Condition Compliance Drawing - Condition 7

Scale: 1:100, 1:200, 1:1250 Drawn: TAC Date: 15/12/2012

Drawing No. 11/289/PA/002

Trevor A Clay RIBA Ltd, 14 Old Fendike Road, Weston Hills, Spalding, Lincs. PE126DD
01406 380027 07778 597975 trevor@tacarchitects.co.uk www.tacarchitects.co.uk