
IDENTIFICATION PLAN.

PROPERTY REFERRED TO:-
POSTLAND HOUSE FARM
POSTLAND
CROWLAND
LINCOLNSHIRE.

D.C.
0130/95

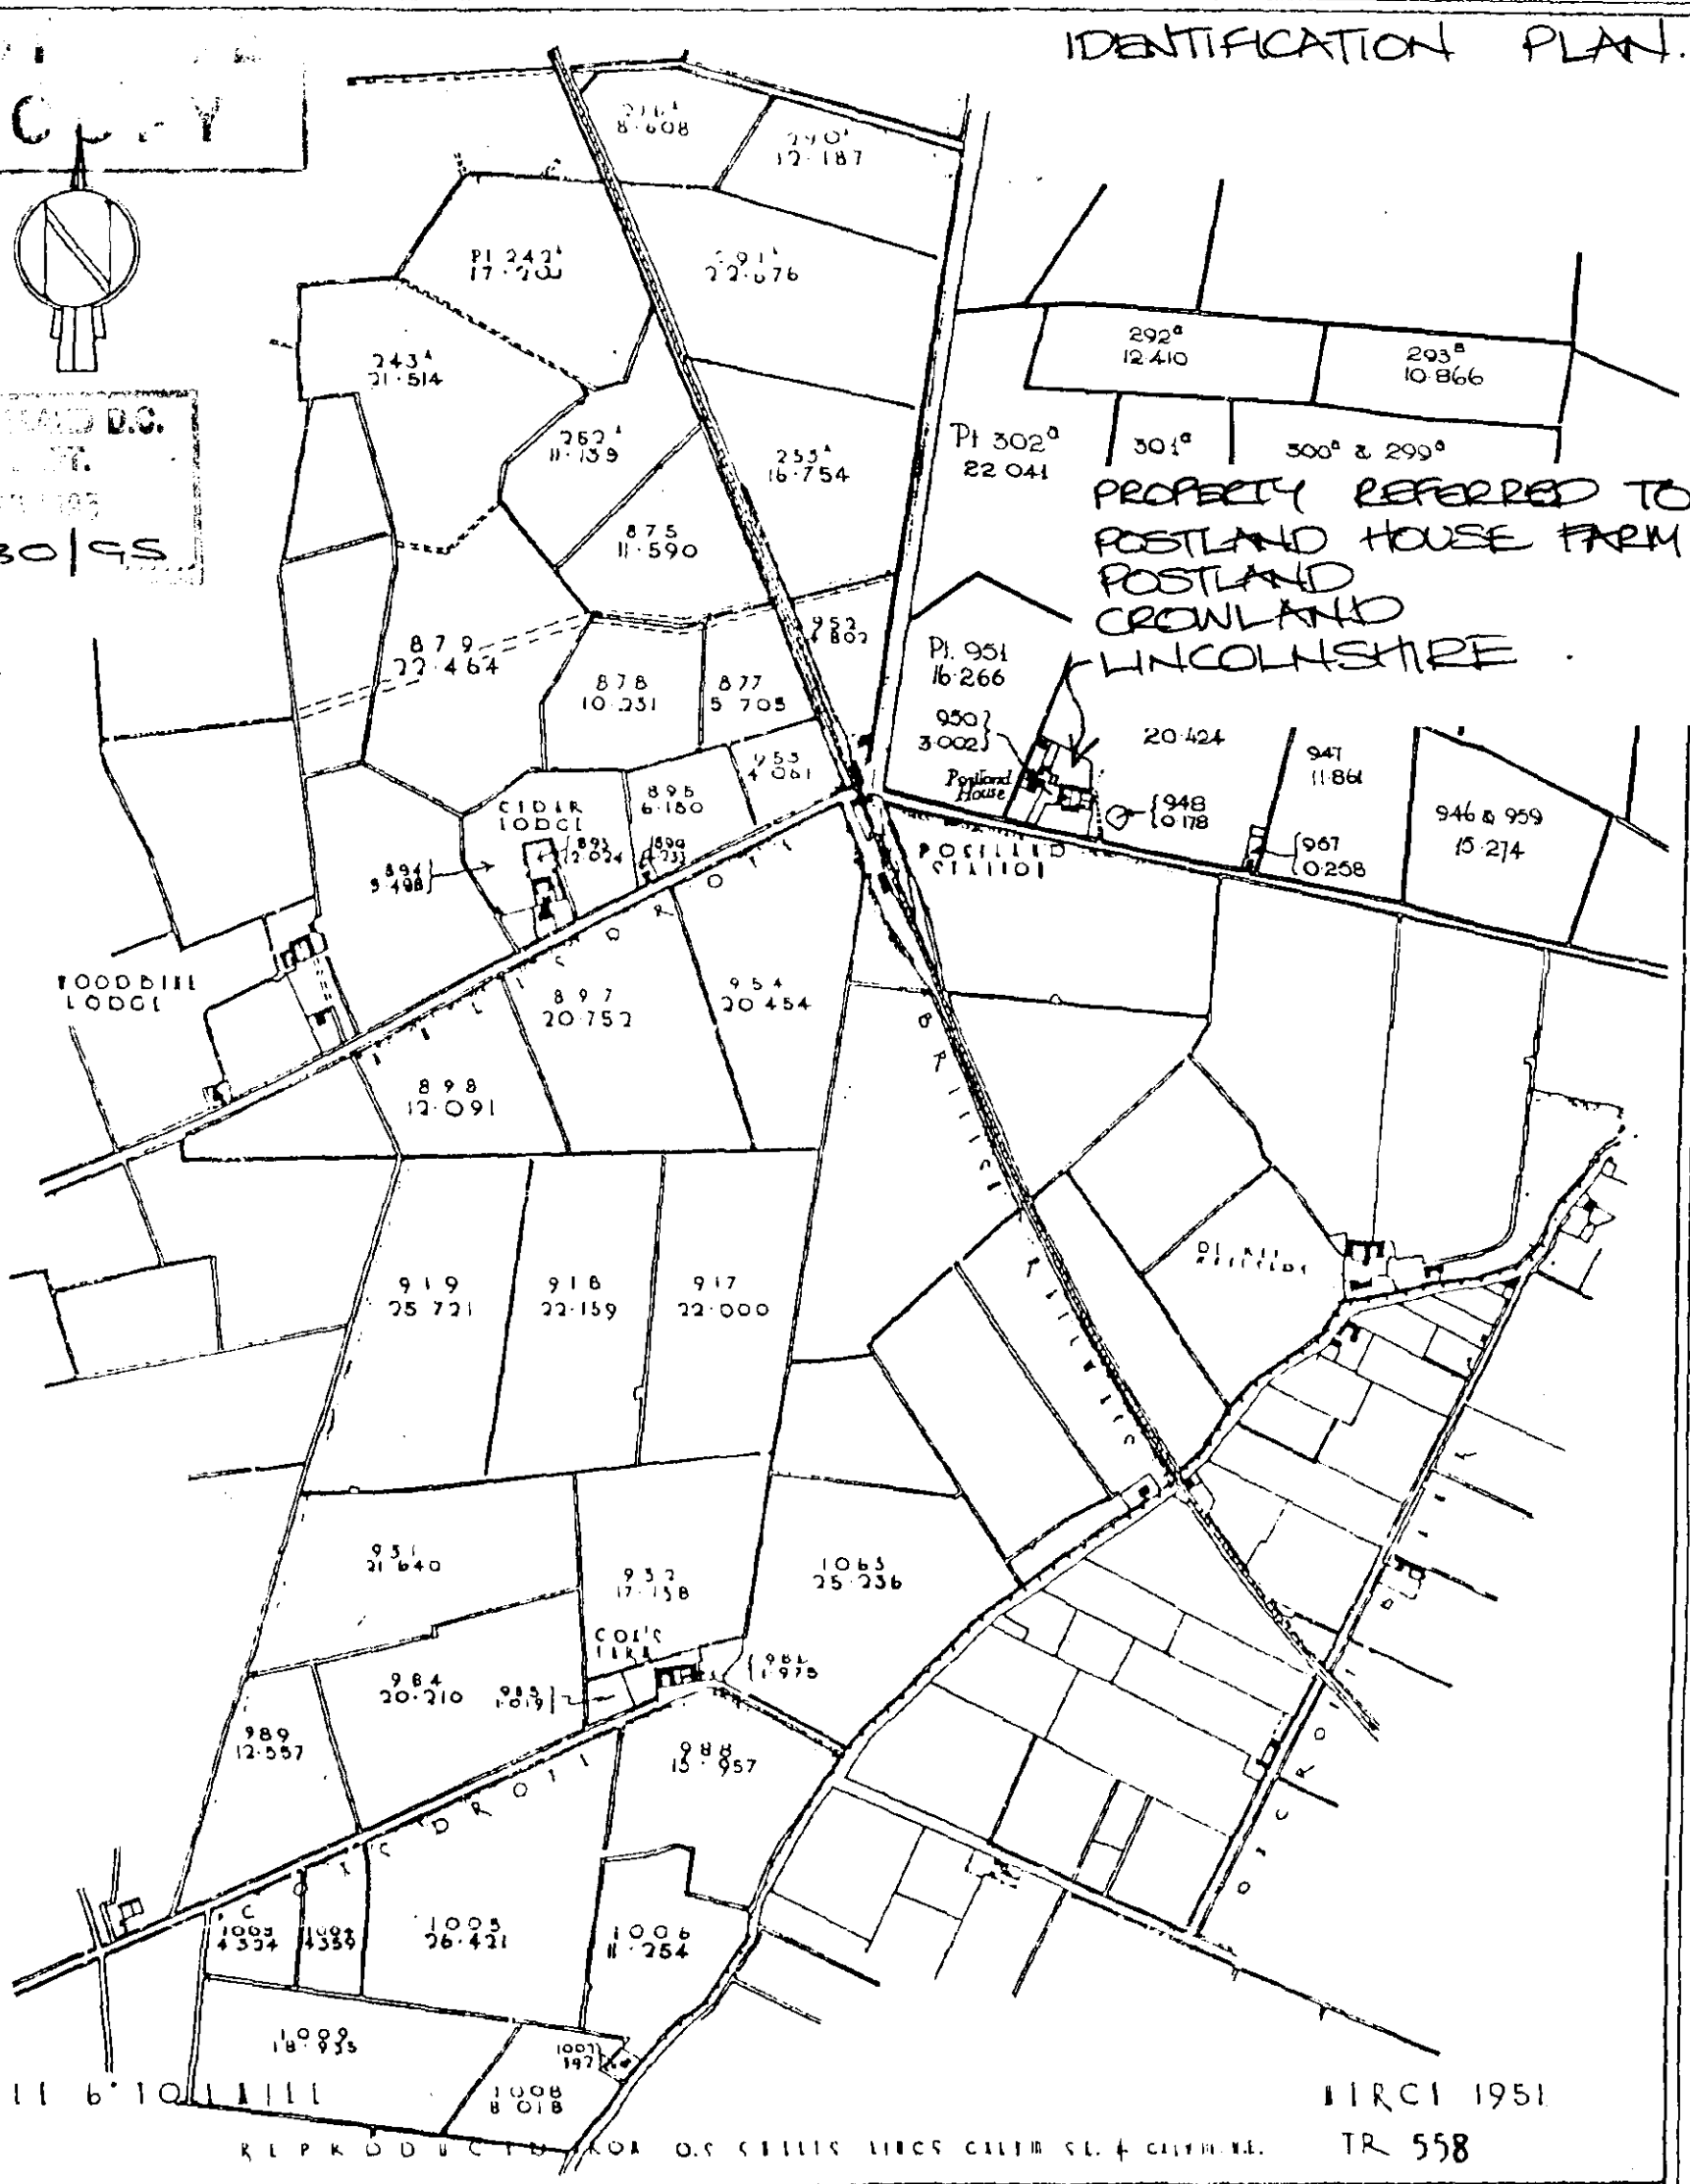

SCALE 6" TO 1 MILE

SURVEYED 1951


REPRODUCED FROM O.S. SHEETS LINCS CXLVIII S.E. & CXLVIII N.E. TR 558

PARISH OF CROWLAND


PLAN OF CIDER LODGE & COLE'S FIRS

1904 O.S. NOS. & ATLAS


THE WELBECK ESTATES CO. LTD.
PORTLAND
ESTATE OFFICE

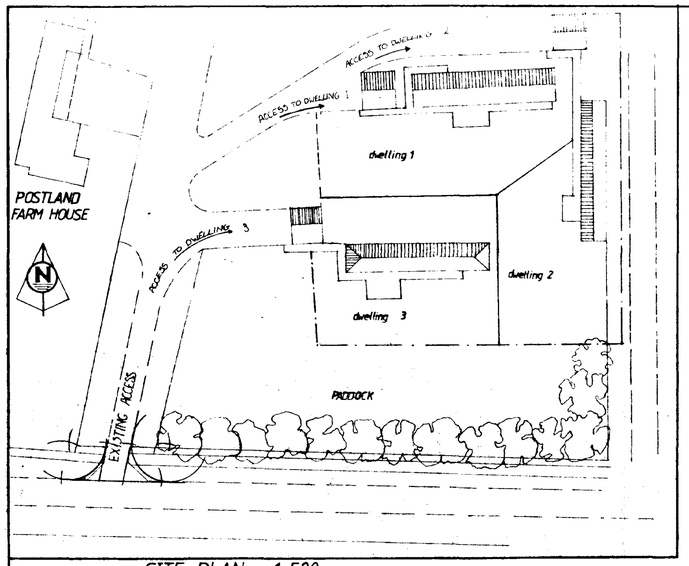



SITE PLAN 1:500

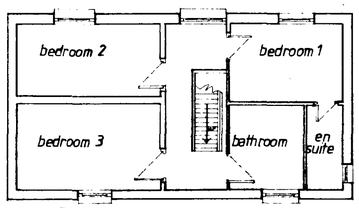


FIRST FLOOR

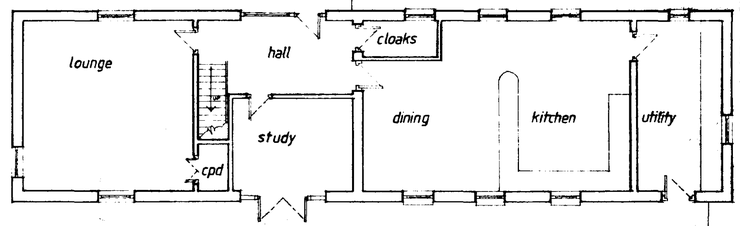

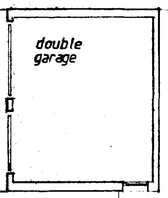

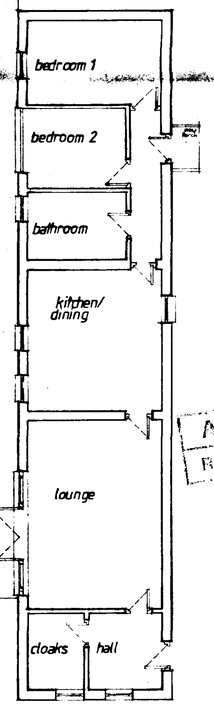

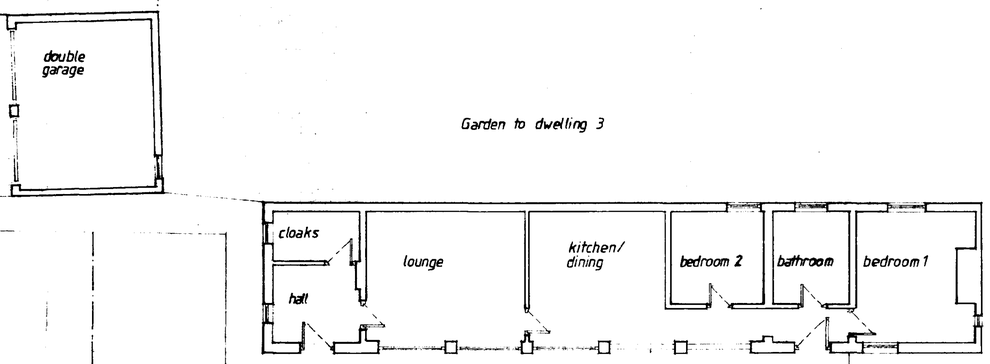

Garden to dwelling 1

Garden to dwelling 3

Garden to dwelling 2

NOTES

All dimensions must be checked on site and not scaled from this drawing.

Date	Revisions
A	6.4.95 Planning application process

© copyright

SOUTH HOLLAND DC
HOUSING & PLANNING
12 APR 1995
Ref: 0130/95

Client

DRAWING TITLE

PLANS AS PROPOSED

DETERMINED PLAN

JOB TITLE

PROPOSED BARN CONVERSION, POSTLAND HOUSE FARM POSTLAND, CROWLAND

Scale 1:100 1:500

Date Jan, 95

Drawn by J P Burke

Drg No TR 2724 FD 153


Rev

A PRODUCT OF THE UNO RANGE - ARCHITECT CAT No 731

594 x 841mm A1


NOTES.

All dimensions must be checked on site and not scaled from this drawing.

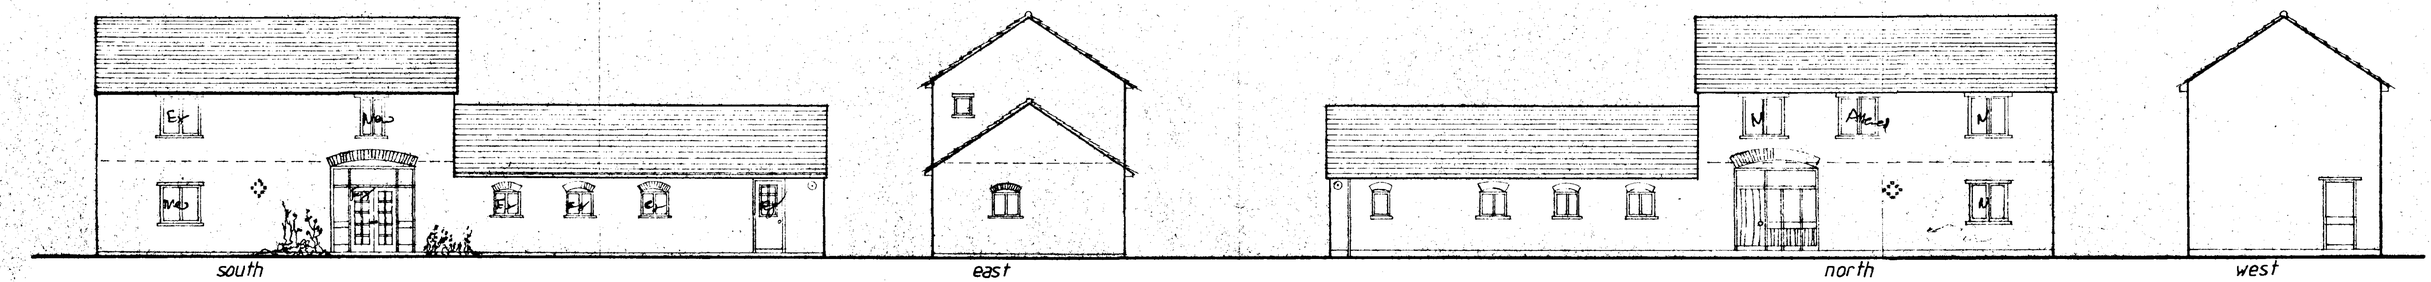


south east north west

DWELLING ONE

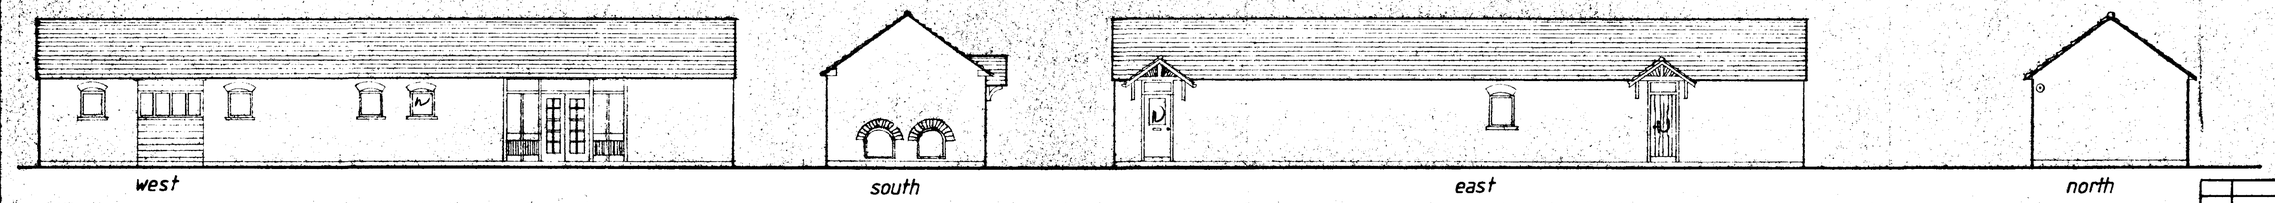

west south east north

DWELLING TWO

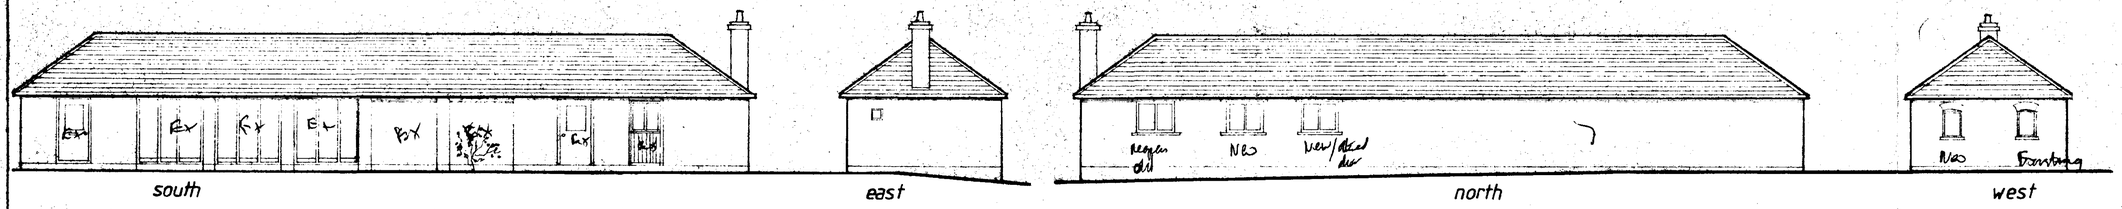

south east north west

DWELLING THREE

A		
	Date	Revisions

© copyright

SOUTH HOLLAND D.C.
PLAN DEPT.
09 FEB 1995
REF. S/1901/95

Client

Job Title
PROPOSED BARN CONVERSION
POSTLAND HOUSE FARM
POSTLAND, CROWLAND.

DETERMINED PLAN

Drawing Title
ELEVATIONS AS PROPOSED.

Scale 1:100

Date JAN '95 | Drawn by J.P.Burke

Drg No TR 2724 B FD 154 | Rev

A PRODUCT OF THE UNO RANGE - ARCHITECT CAT No 7311

594 x 841mm A1