

SCALE 1:100 0 1 2 3 4 5 metres

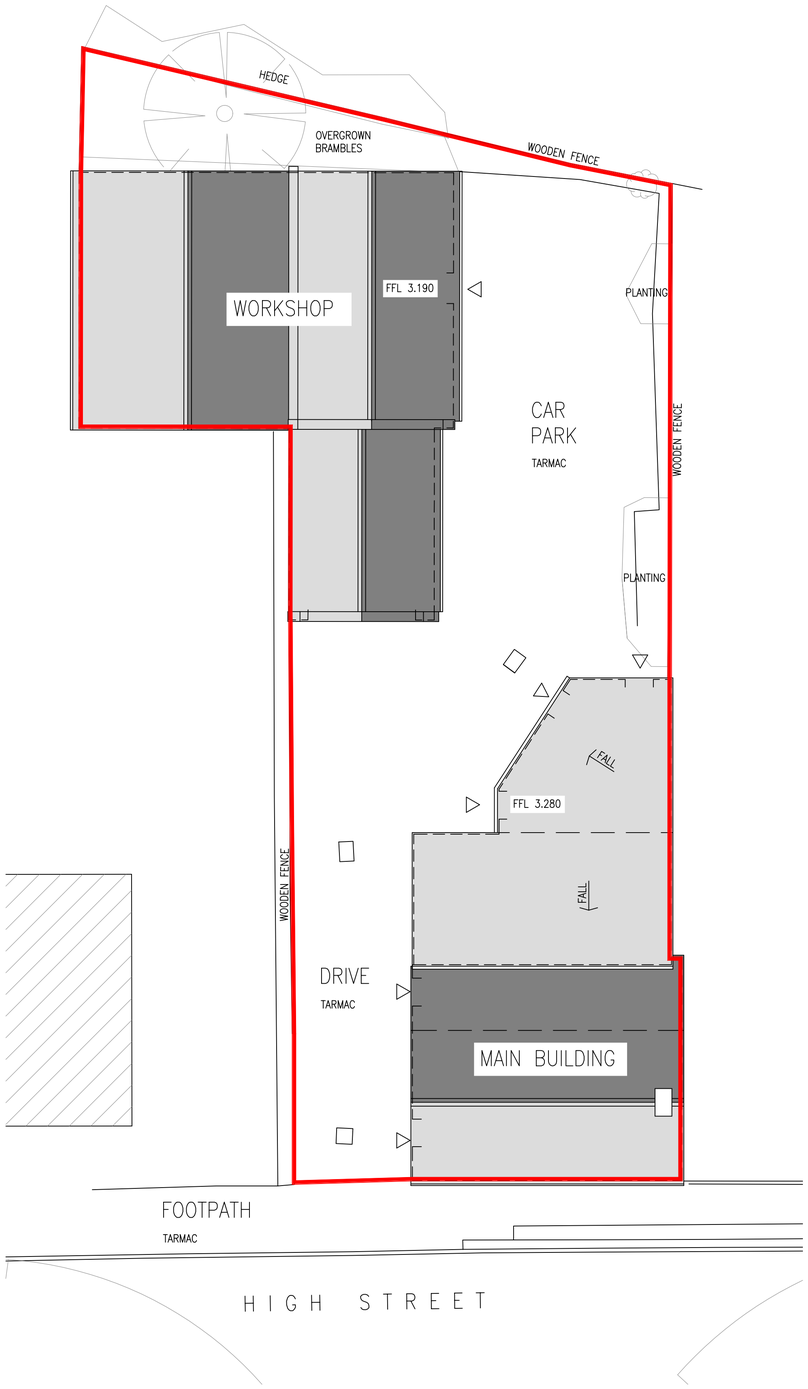

existing site plan

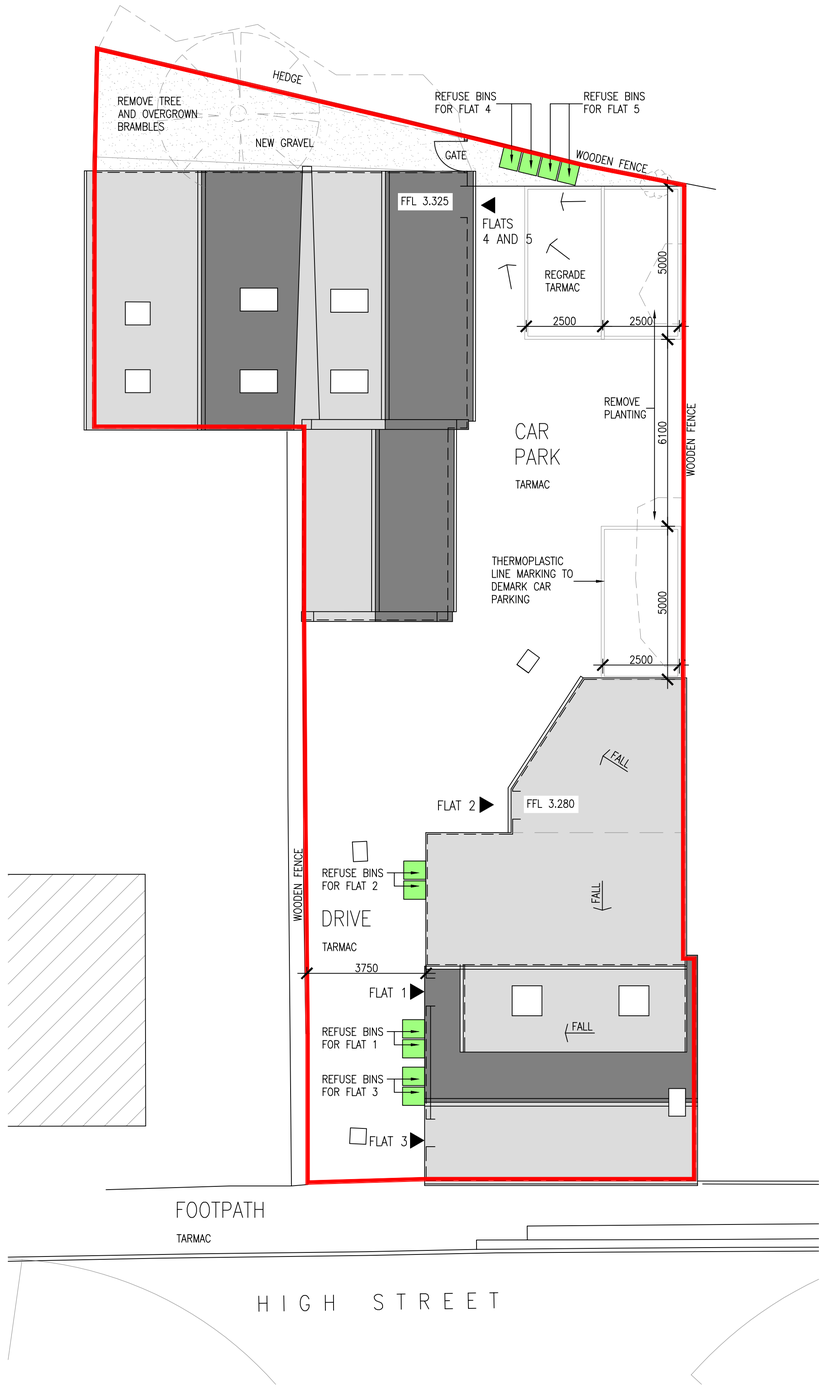

proposed site plan



Revision B: Refuse bins added. DH
18 February 2025
Revision A: Plans updated. DH 7 February 2025

The copyright of this drawing is retained by Kingsmead Design, it is not to be reproduced without permission

All levels and dimensions to be checked on site by Contractor before work is put in hand.

KINGSMEAD DESIGN
ARCHITECTURAL SERVICES

PROJECT
Alterations to existing premises and conversion of existing detached garaging to create self contained flats - 31, 33 & 33A High Street, Gosberton, Lincs, PE11 4RW.

CLIENT
Mr. Luke Bacon

DRAWING TITLE
Site Plan
Existing and Proposed

DATE 29 / 01 / 2025
SCALE 1:100@A1
DRAWN D.H.
AUTHORISED I.J.B.

DRAWING REFERENCE NO.
KMD/ 32-31aHSG/ 2025/ A1/ 001B

KINGSMEAD HOUSE, CHURCH HILL, WASHINGBOROUGH, LINCOLN LN4 1EH
t: 0845 116 2352 e: ianbutler@kingsmeaddesign.com w: kingsmeaddesign.com