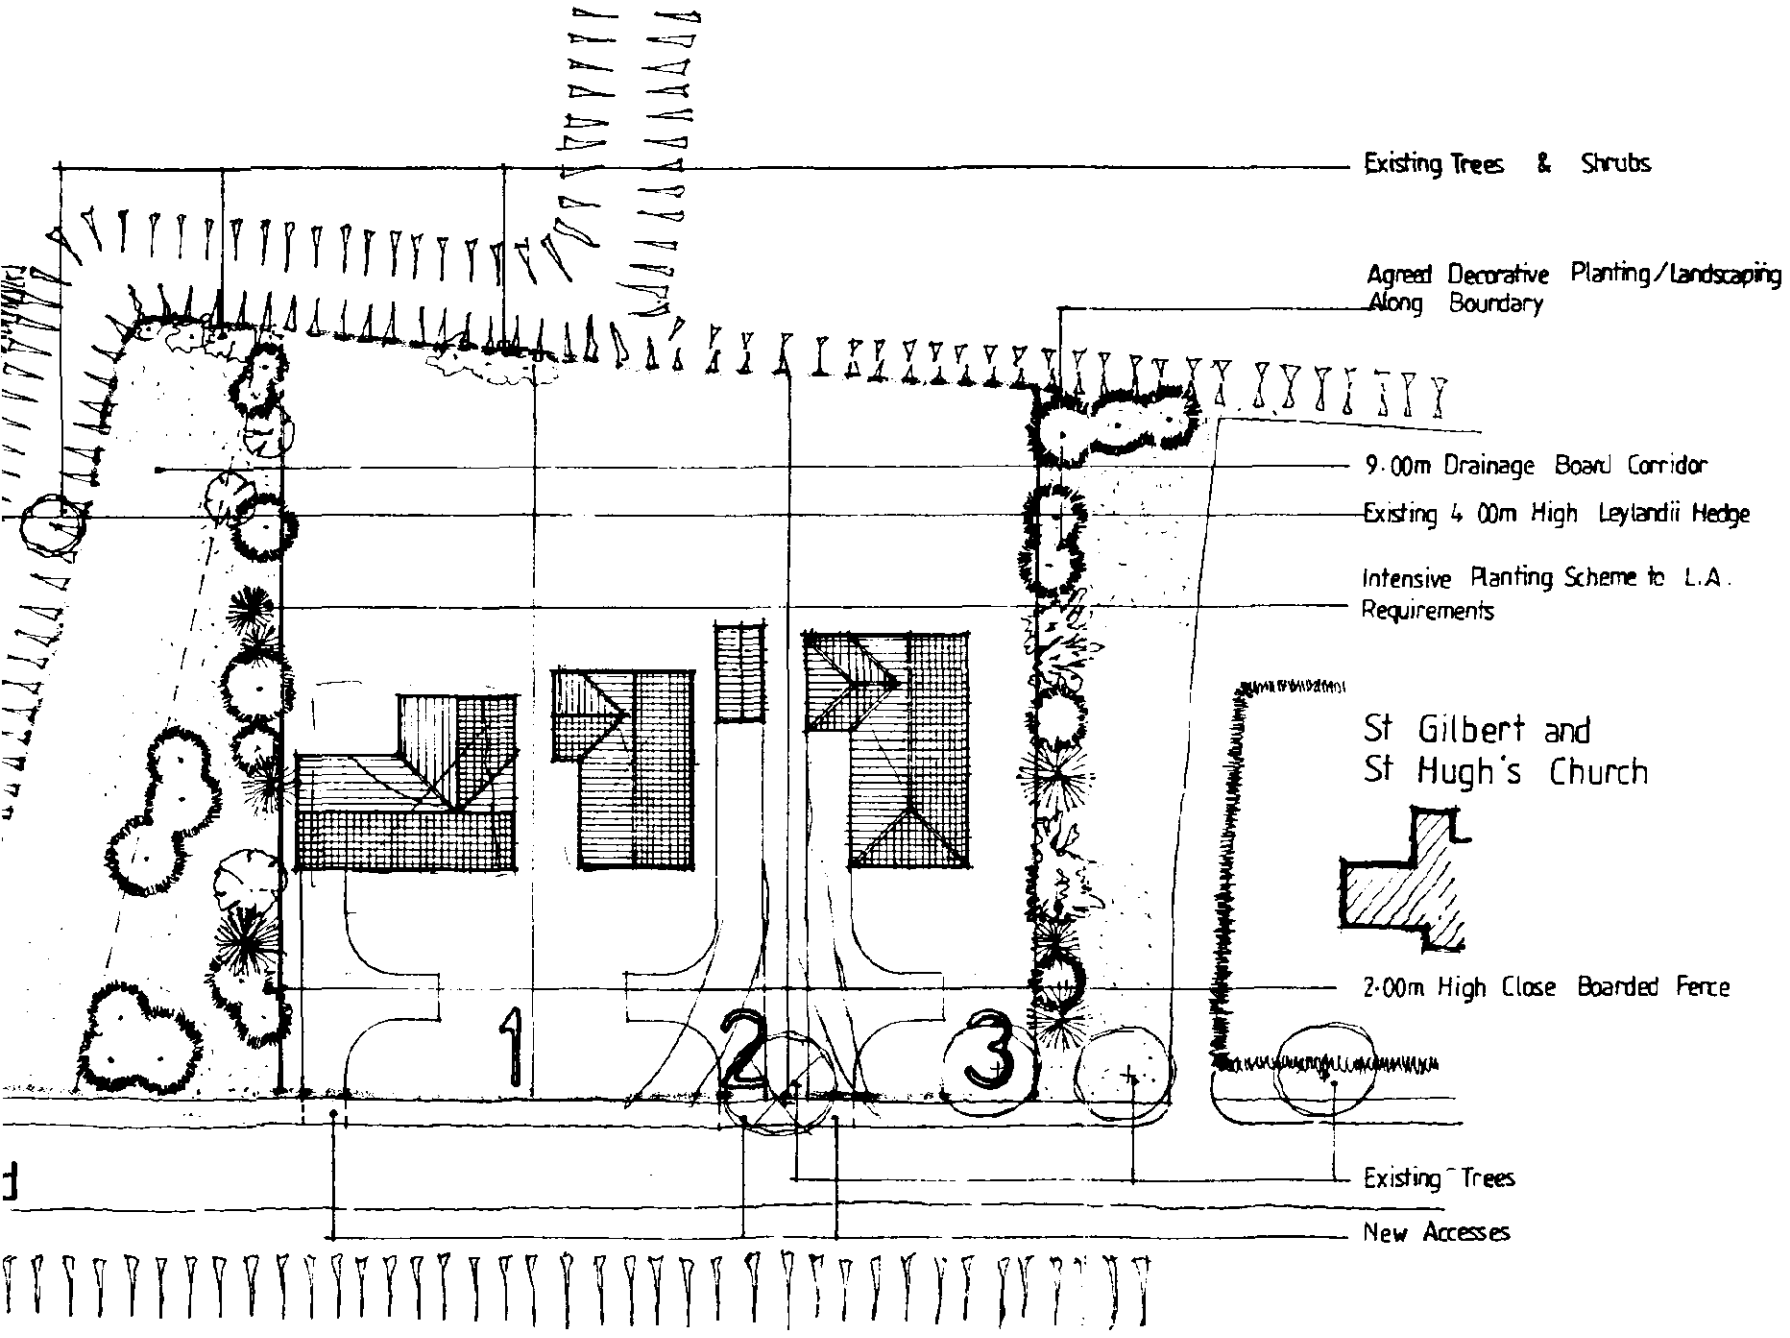


Plan

SOUTH HOLLAND
PLAN DEPT.
16 FEB 1995
0156/

SUPERSEDE

But Retain

Proposed Res
Development at
Road Gosberl
Spalding Lincs
Vicar, Church Wa
Parochial C C. of
& St Hugh's C

Site Layout

Drawing No
Date
Scale
Amendments 'A' bungalow types or bungalow altered

Barnhay Design Servic
51 Tytton Lane East
Lincolnshire PE 2
Telephone (0205)





front elevation




rear elevation


side elevation

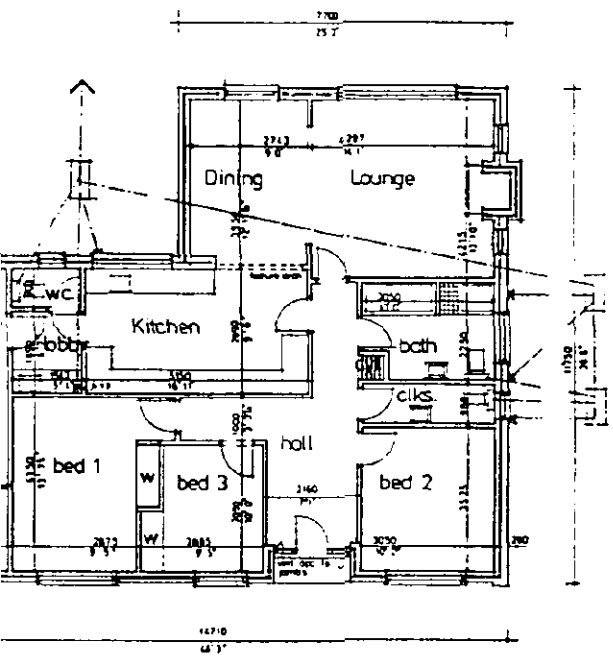

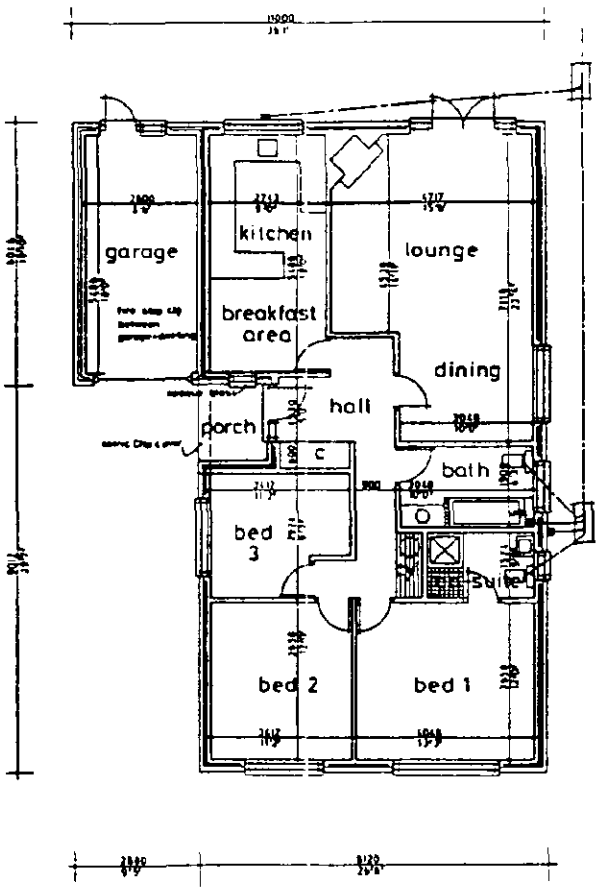

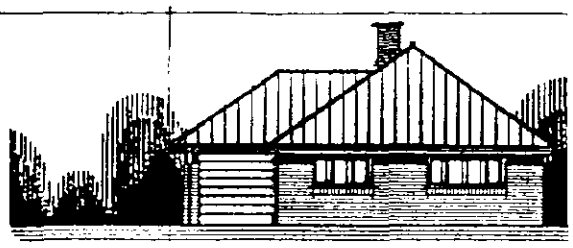

FRONT ELEVATION

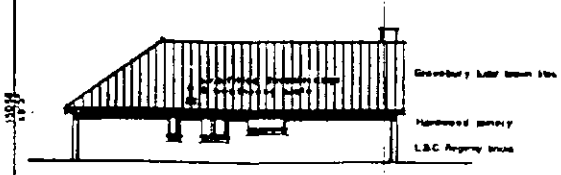

SIDE ELEVATION



ENTRAN



REAR ELEVATION


Plot 3



Front elevation



Rear elevation

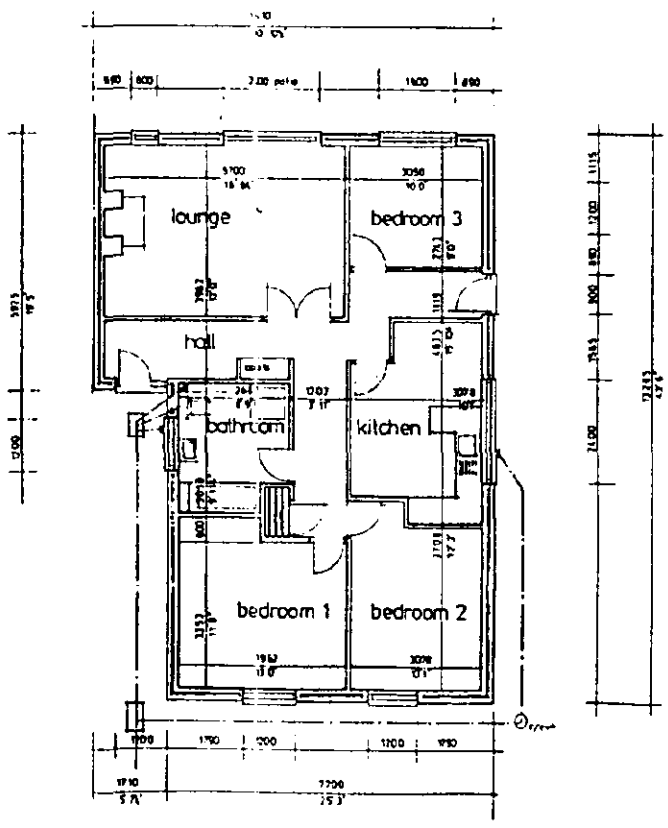


Proposed Res
Development a
Road Gosber
Spalding Lincs
Vicar, Church W
Parochial C C o
& St Hugh's

DETERMINED PLAN

Property Type

Drawing No
Date
Scale
Amendments A bungalow types
bungalow amend

Barnhay Design Serv
51 Tytton Lane East
Lincolnshire PE 2
Telephone (0205)

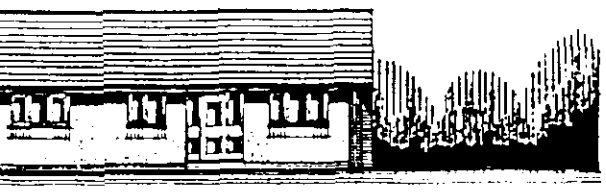



front elevation




rear elevation


side elevation

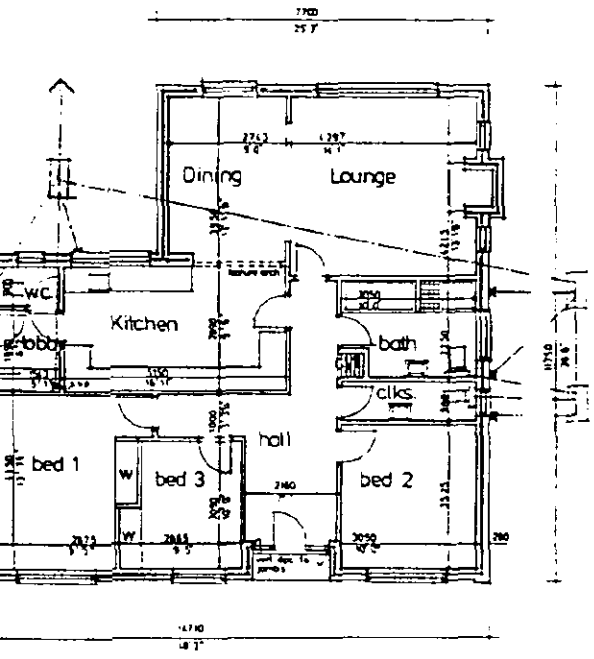

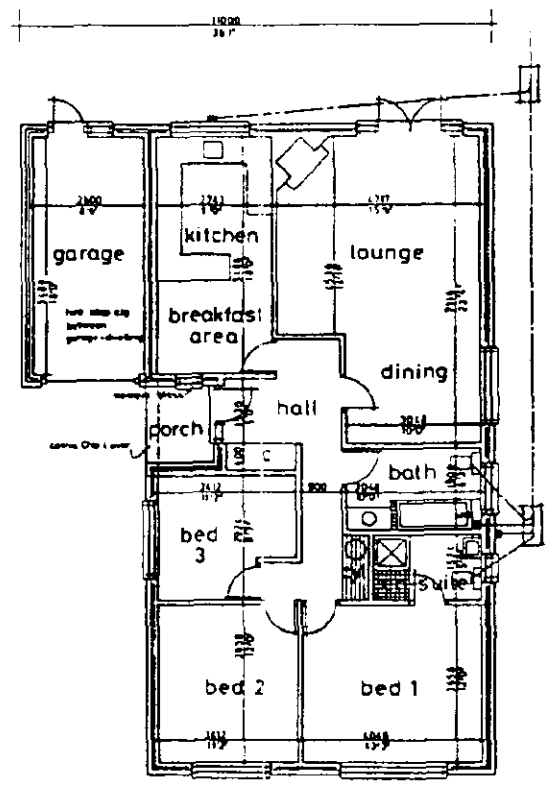


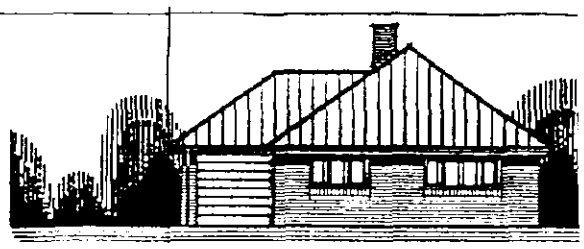

FRONT ELEVATION

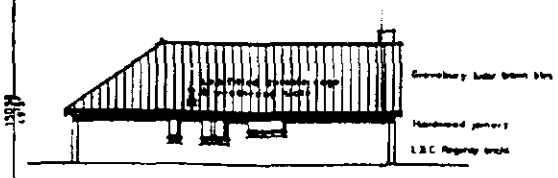

SIDE ELEVATION

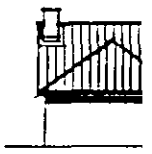


ENTRANC



REAR ELEVATION

Plot 3

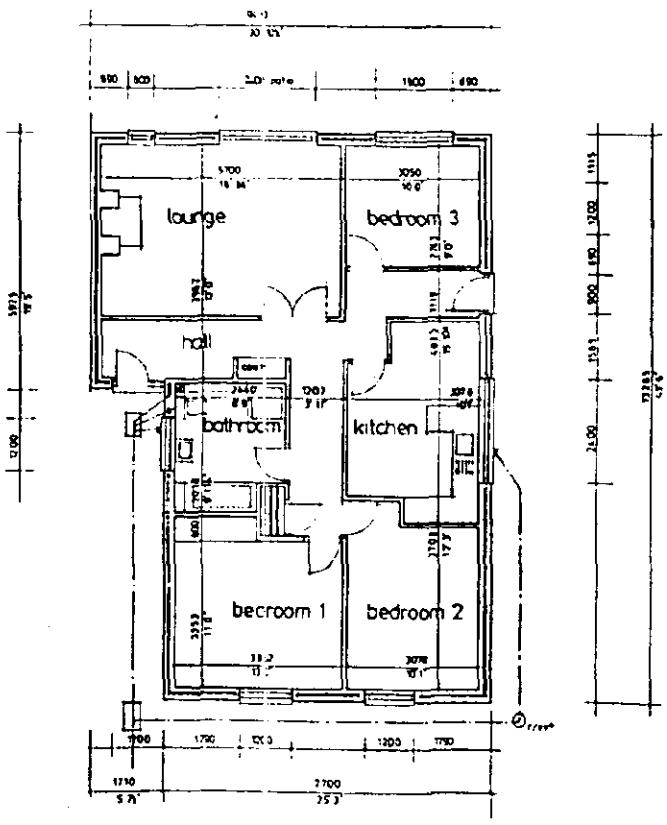



Front elevation




Rear elevation

Proposed Resi
Development at
Road Gosbert
Spalding Lincs
Vicar, Church W
Parochial C C of
& St Hugh's C

Property Types

Drawing No
Date
Scale
Amendments A bungalow types on bungalow amended

Barnhay Design Servic
51 Tytton Lane East
Lincolnshire PE 21
Telephone (0205)

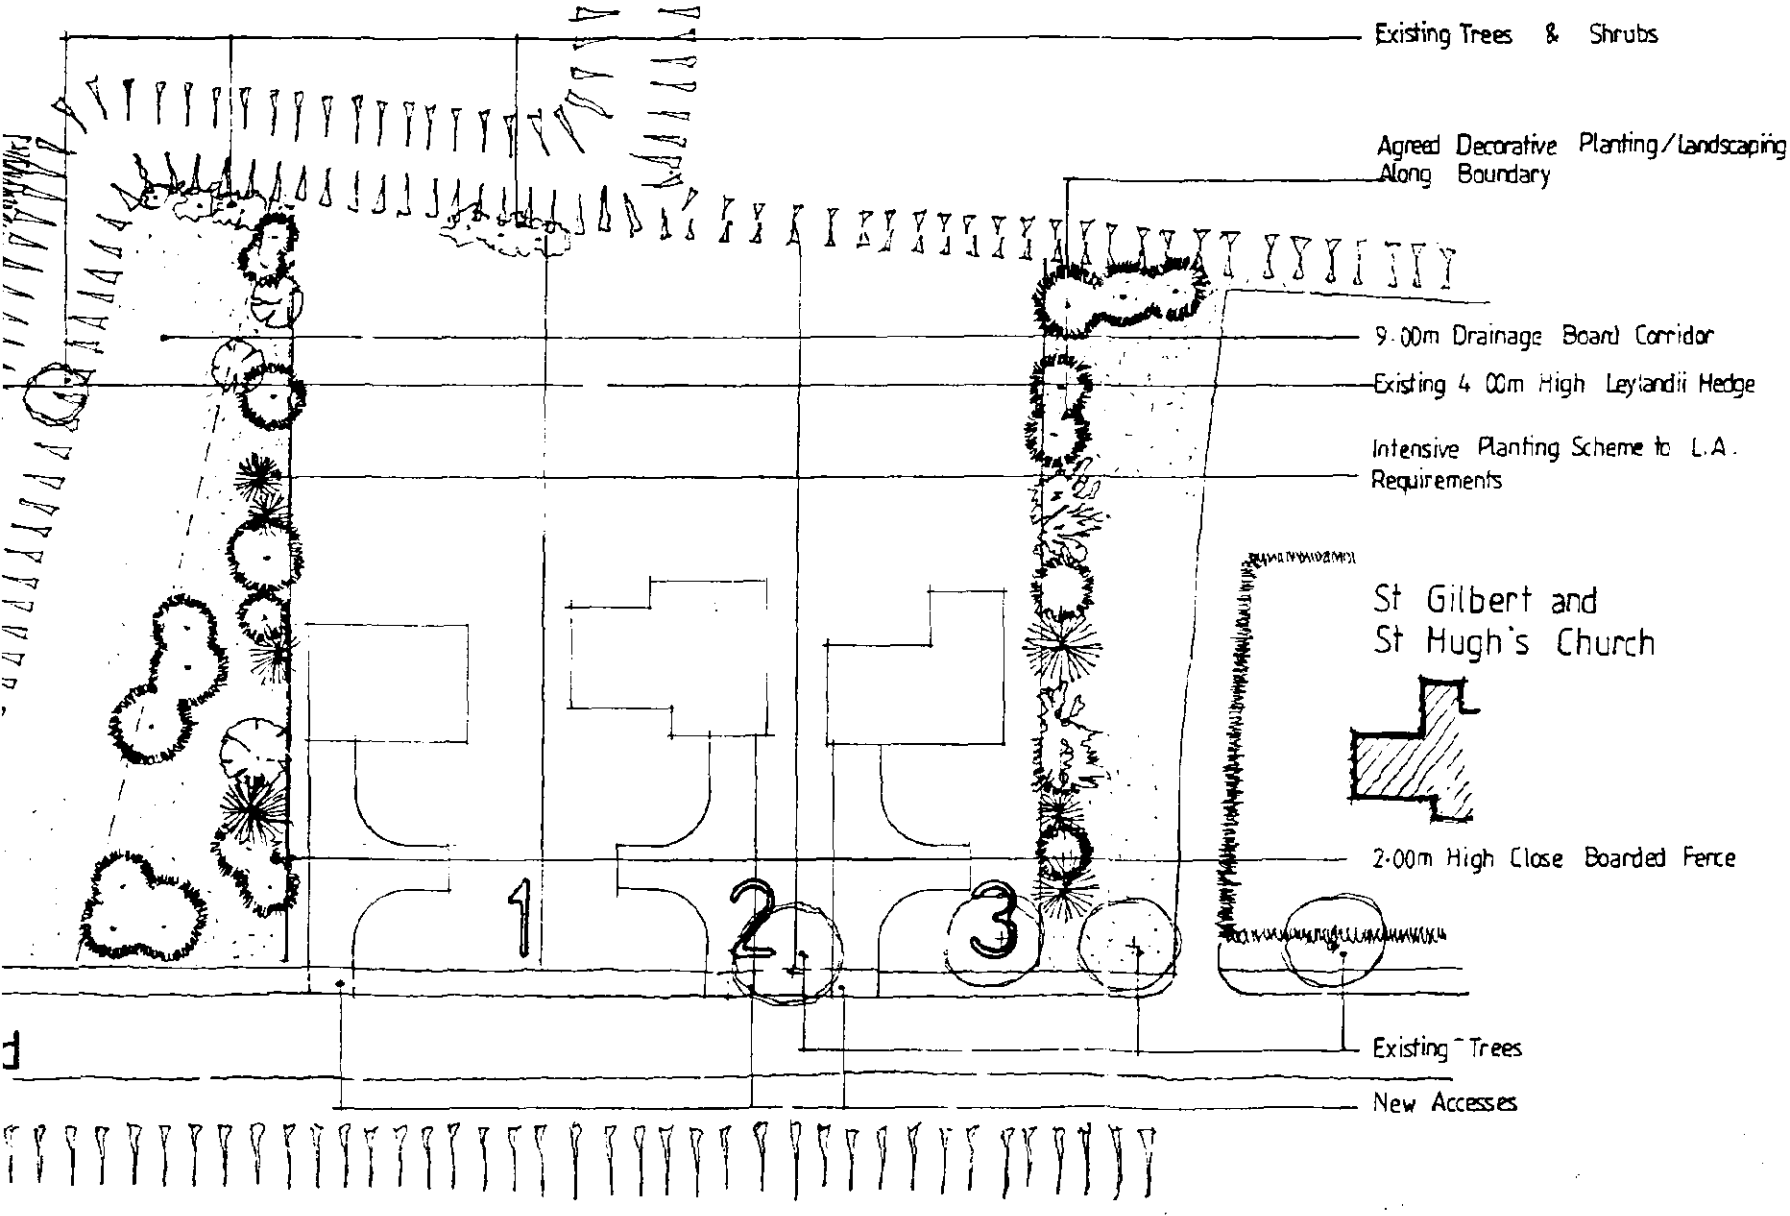

Plan

AMENDED

Ref.

DETERMI
PLAN
Ref: 0156

Proposed Res
Development a
Road Gosber
Spalding Lincs
Vicar, Church Wa
Parochial C.C.o
& St Hugh's

Site Layout

Drawing No
Date
Scale
Amendments 'A' bungalow types o bungalow altere

Barnhay Design Servi
51 Tytton Lane East
Lincolnshire PE 2
Telephone (0205)