
Drawings are to read in conjunction with the construction notes, structural engineer's calculations and truss manufacturer's details.

REVISIONS

Rev.A - Dec'2011 - site boundary [as surveyed] plotted & siting adjusted to suit
Rev.B - Dec'2011 - drive realigned
Rev.C - Feb'2012 - general revisions incorporating integral garage, following planning refusal.
Rev.D - Feb'2012 - drive revised

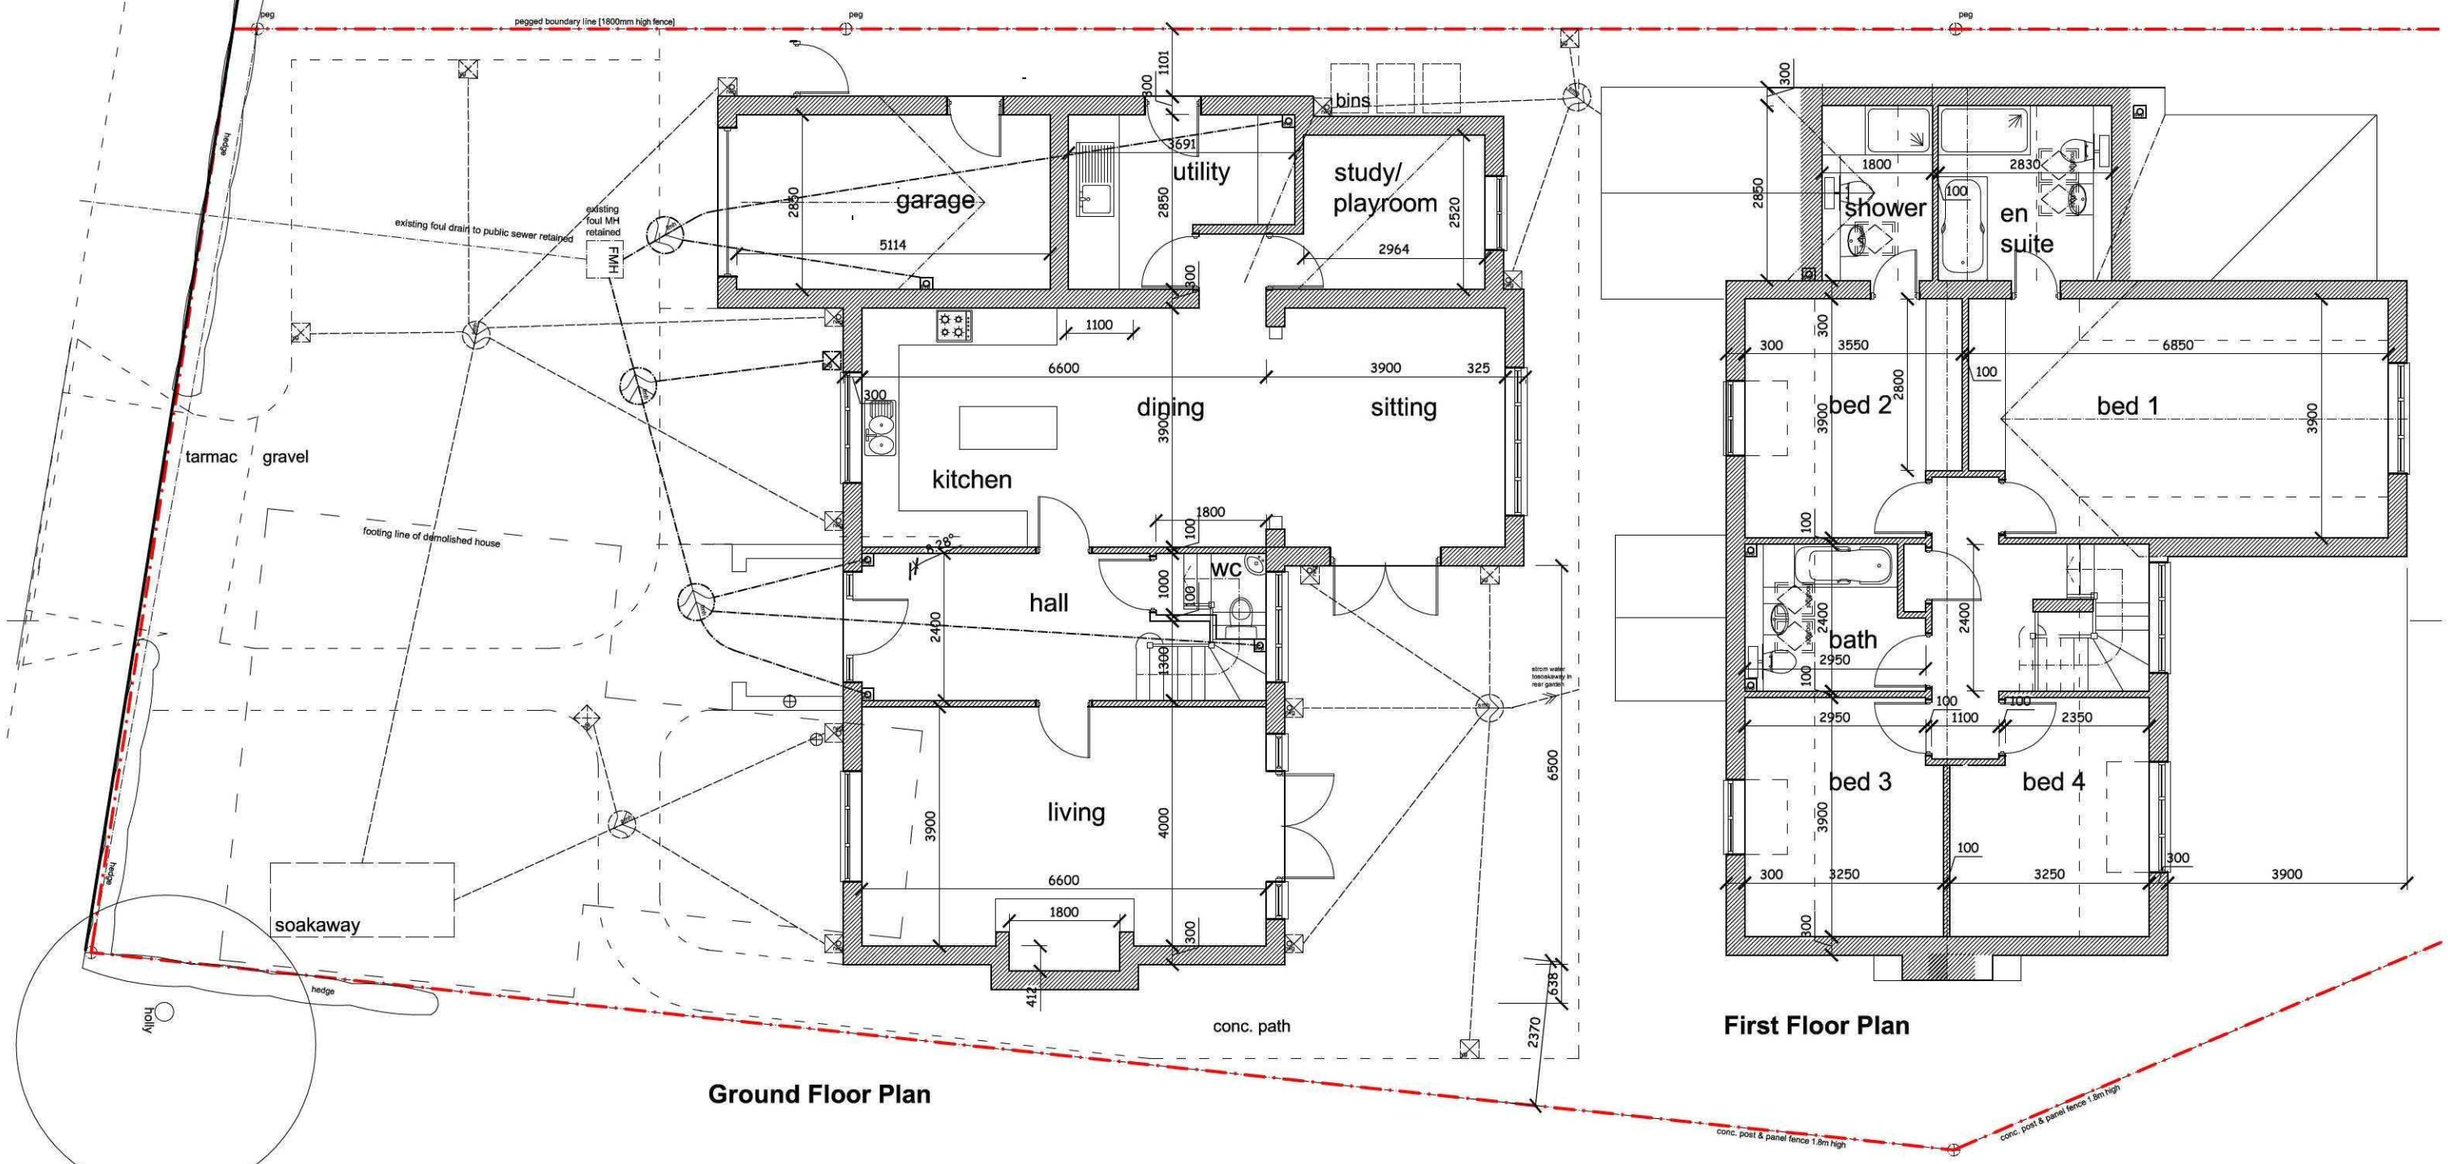

Ground Floor Plan

First Floor Plan

0 metres 1 2 3 4 5m
0 feet 5' 10' 15'

N

ROBERT LOWE CHARTERED ARCHITECT
1-2 North End, Swineshead
Boston, Lincs., PE20 3LR
Phone 01205 821117
Mobile 07904519189
lowearchitect@gmail.com

Project:
New Dwelling
42 Wargate Way, Gosberton
Spalding, Lincs. PE11 4HE

Client:
Mr. Hollyoake & Ms. Woolsey

Drawing Title:
PLANS
dimensions

Date: Nov'2011
Scale: 1: 100 @ A3
1: 50 @ A1
Project No: 11046
Drawn: RL
Drawing No: 04
Rev: D

Contractors are to check all dimensions on site and to report any discrepancy to the Architect. Do not scale from the drawing.

© 2011