
C.o.t LEAD STEPPED & MORTARED OVER NEW CAVITY & TO NEW ABUTMENT WITH EXTG. BEYOND

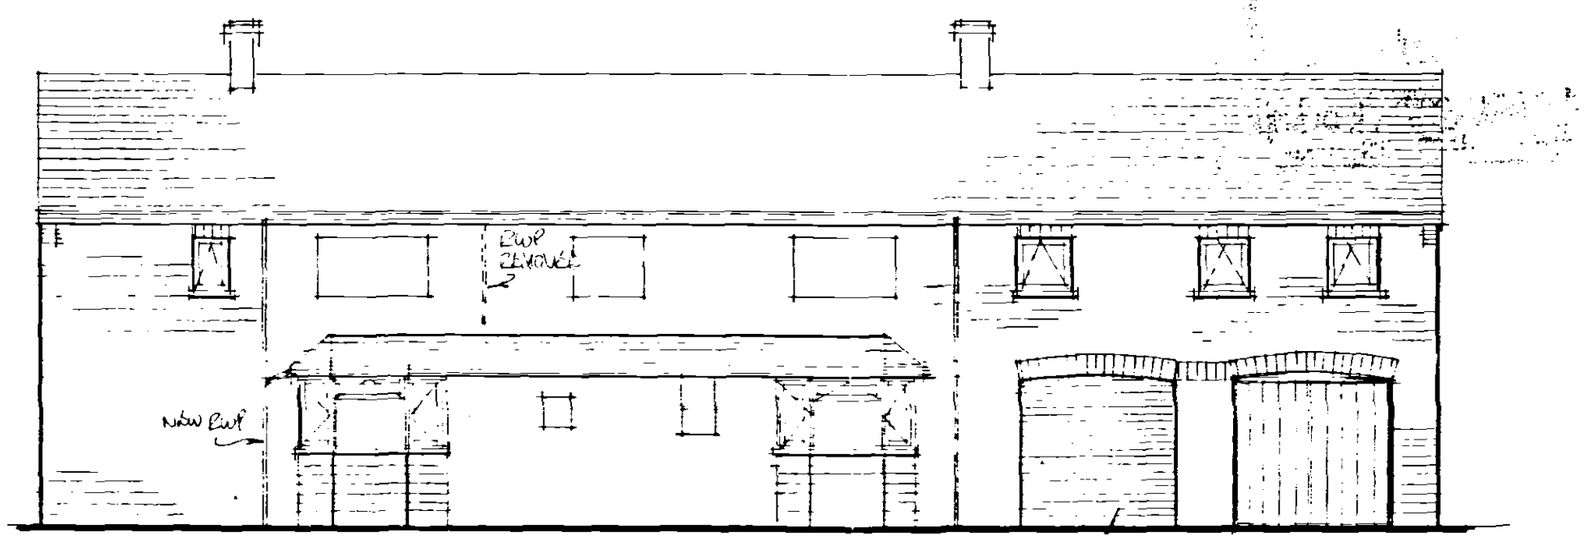

HEADER BRICK ON EDGE COURSE CONTINUED OVER LOW ARCHES AND WINDOWS TO MATCH EXTG.

ROOF OVER BAYS FORMED SCAFFOLD SECURED TO BOLTED PLATE ON STRUCTURE. EXTG. LINTELS RETAINED SW FRAMED & SOLDIER COURSED IN 18mm PLY. VOIDS PACKED INSUL'N. QUILT & FASCIAS TO MATCH EXTG. RWGS TO ADJACENT OUTFALL.


BRICKWORK AS GENERAL CONST'N. ELSEWHERE GW. INSULATION TO $\lambda \leq 0.35$ W/m²K.
MIN. 150 CPLS CONC. FLR. SCREEDED UP TO EXTG. GW. 65 PUF INSULATION & EDGING. DPM LINKED TO DPCS.

Front Elevation


CANOPY EXTENDING BETWEEN BAYS

ALL WINDOWS TO FRONT 1/20TH APOA BOTH OPENING VENT AND BEDROOM 2 TRICKLE VENT.


'FALSE' MATCHING ARCHWAY IN RECESSED BRICK JACK

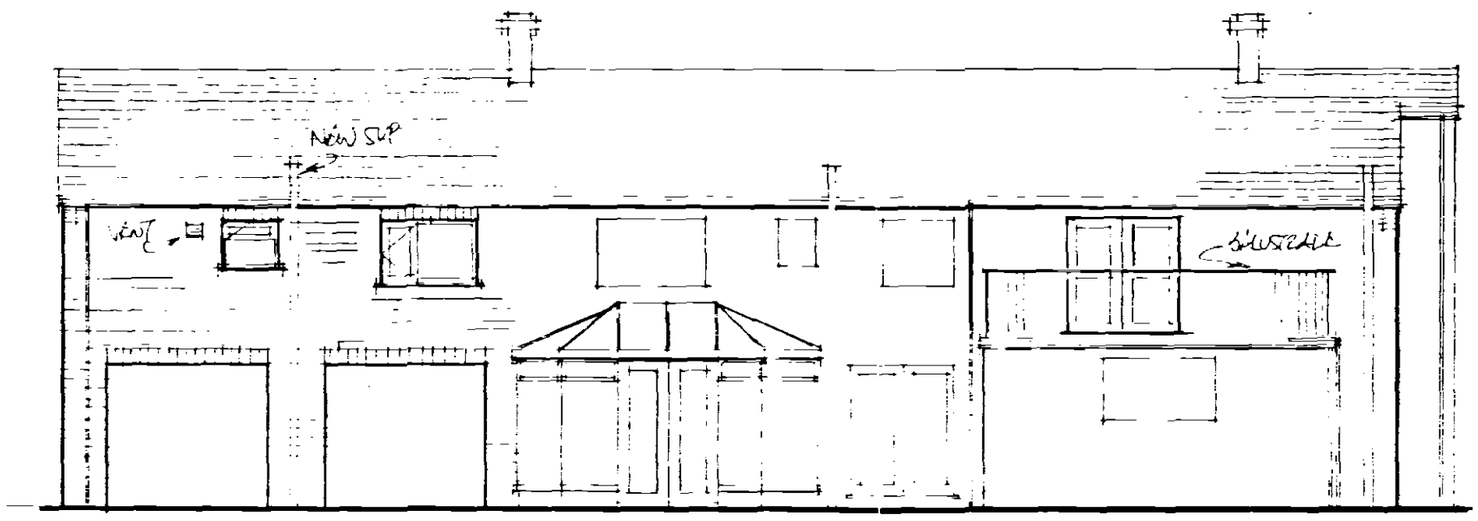

Rear Elevation

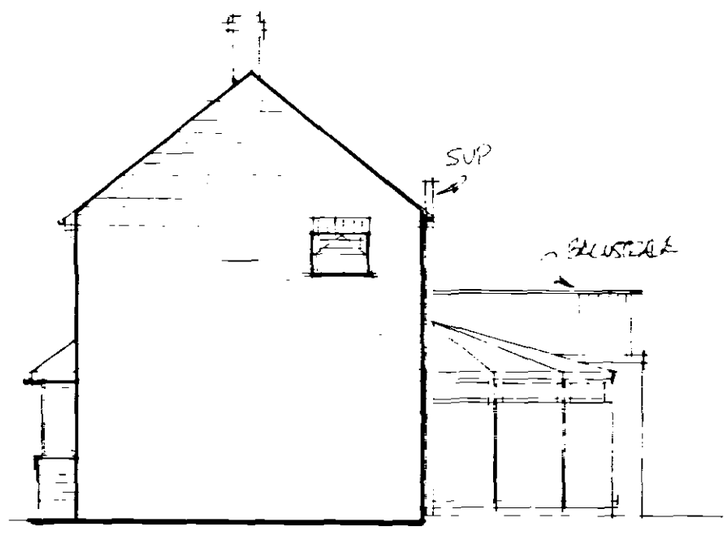

West Elev'n.

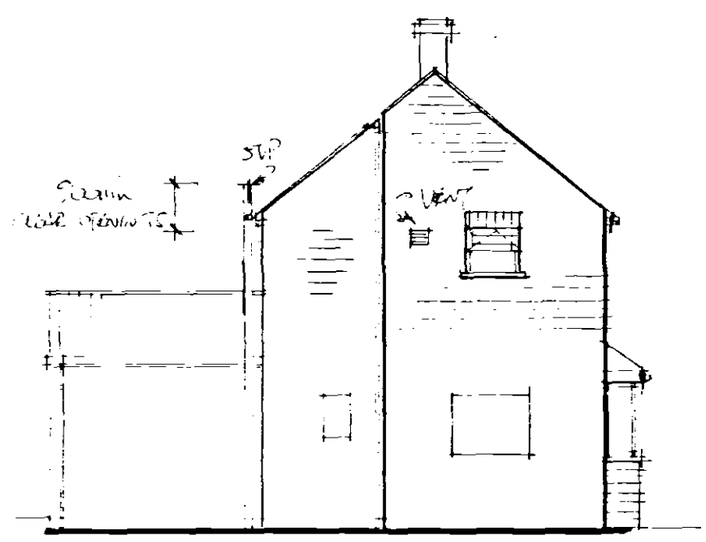

East Elev'n.

DETERMINED PLAN

SHDC
Planning & Development
- 5 FEB 2007
Ref: 163/07

Revisions

Title
EXTENSION TO DWELLING - ELEVATIONS

Address
HOLLYBUSH FARM
NORTHGATE
GOSBERTON

john clayton
sandacre lodge
north drove
quadring fen
lincolnshire
pe11 4qs

Drawn JC
Scale 1:100
Date Dec 06
No 82/12/06
Amd'mt.

THIS DRAWING TO BE READ IN CONJUNCTION WITH DRG. 81/12/06