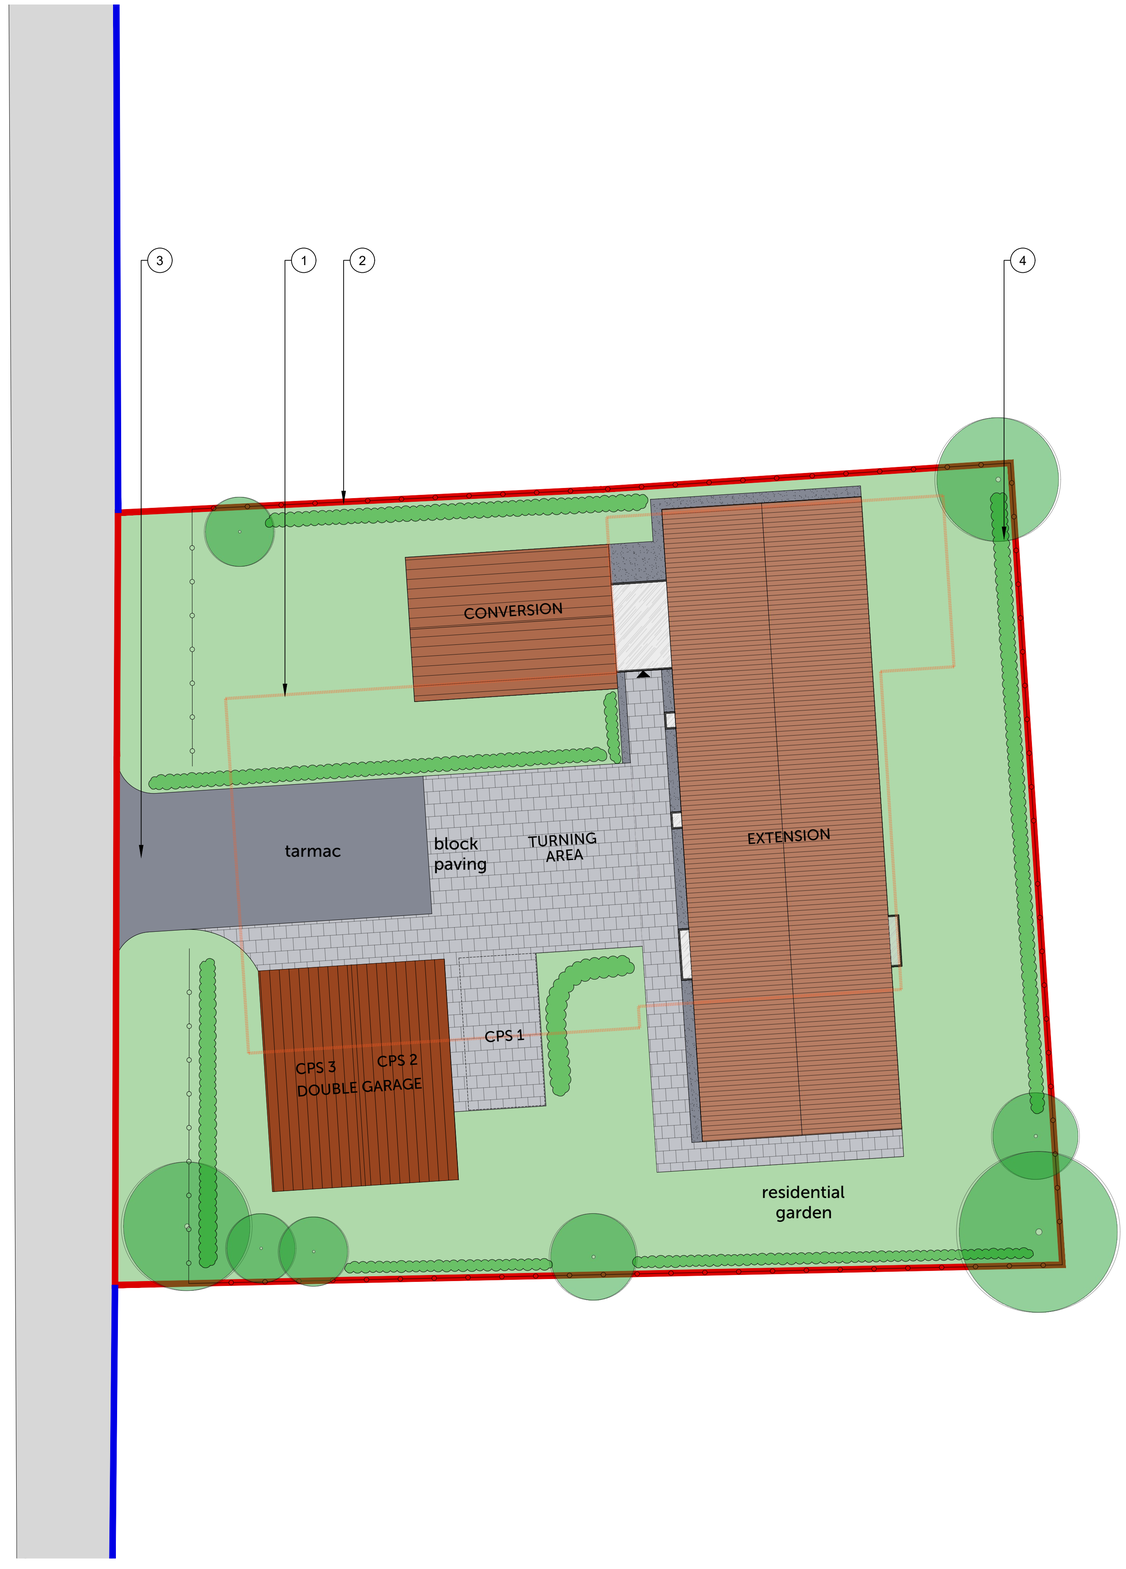


PROPOSED SITE PLAN

1:100

0 5 10

COPYRIGHT
Origin Design Studio has prepared and issued this document to the named client and associated professionals related to this project. Origin Design Studio retains ownership. We do not give permission for reproduction and editing without consultation and our approval.

GENERAL NOTES
This drawing is to be read in conjunction with all relevant Engineers, Architect's and specialists' drawings. Do not scale from this or any other Origin Design Studio drawing. All dimensions to be checked on site prior to construction or fabrication. Changes to specification are to contractors risk. All changes should be brought to the attention of the client/Building Control for approval. Please report any errors immediately.

Key	
Ref.	Description
1	Orange lines indicate area of existing buildings to be demolished
2	Proposed 1.2m high timber post and rail fence
3	The upgraded access will be constructed in accordance with LCC Highways Specification
4	Full hard/ soft landscaping details will be dealt with via suitably worded conditions

Rev.	Description	Date	Checked / Rev. by
A01	Issued to the LPA.	12/02/2021	RWDC / MJO

Client
Caroline Wheeler

Project Title
Proposed Barn Conversion and Extension to form a Dwelling

Site Details
Fifth Drove
Spalding
PE11 4JY

Title
Proposed Site Plan

Drawing Number
J1753-PL-03

Print Size
1:100 @ A1

Origin Design Studio Ltd
Holly House, Meadow Lane
South Hykeham, Lincoln LN6 9PF

T. 01522 405100
E. info@origindesignstudio.co.uk
www.origindesignstudio.co.uk

RIBA Chartered Practice