
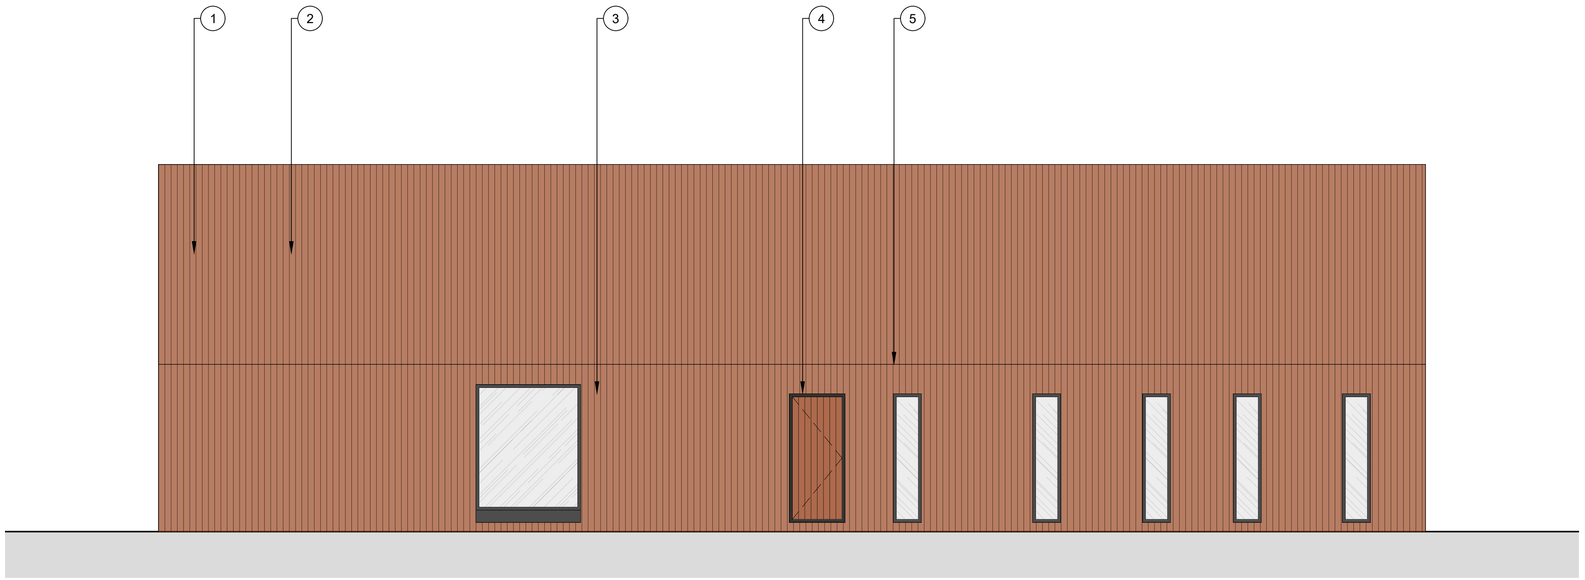


EAST ELEVATION

1:50

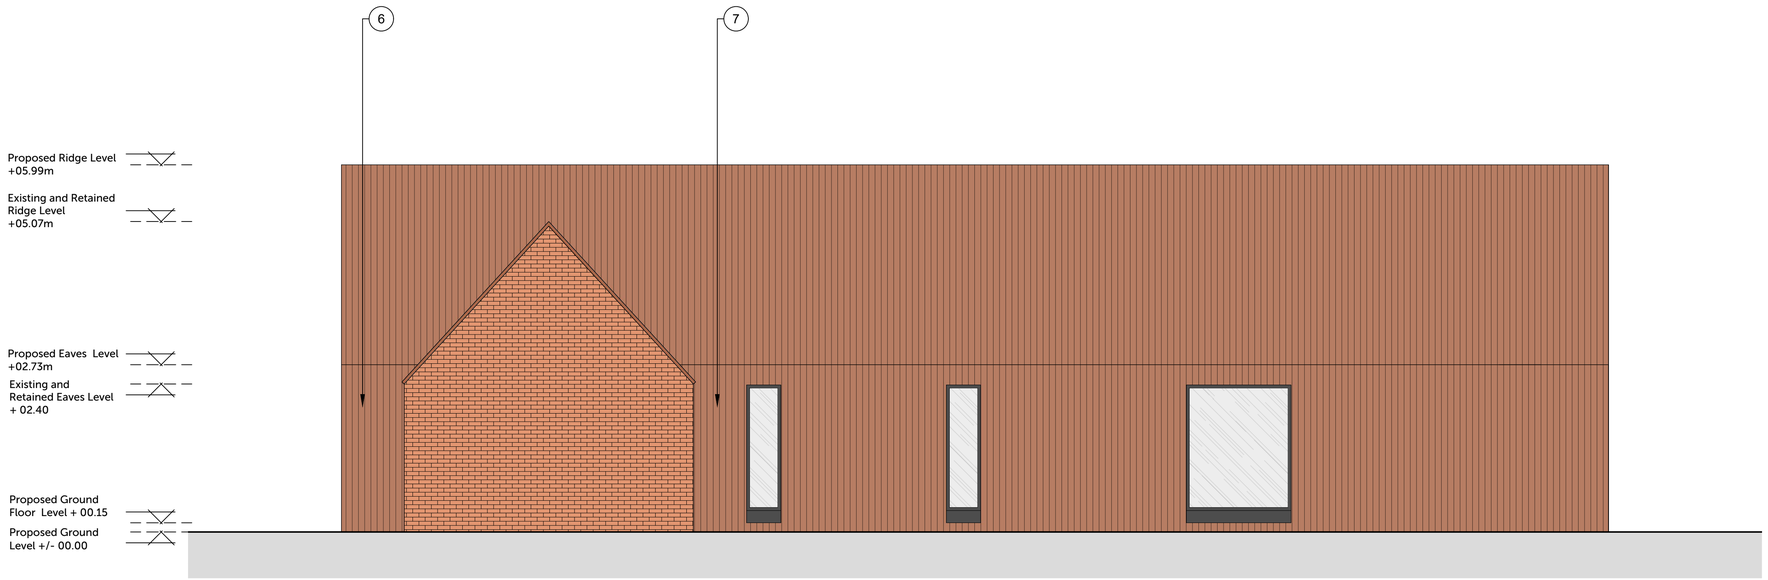

WEST ELEVATION

1:50

0 2.5 5

COPYRIGHT
Origin Design Studio has prepared and issued this document to the named client and associated professionals related to this project. Origin Design Studio retains ownership. We do not give permission for reproduction and editing without consultation and our approval.

GENERAL NOTES
This drawing is to be read in conjunction with all relevant Engineers, Architect's and specialists' drawings. Do not scale from this or any other Origin Design Studio drawing. All dimensions to be checked on site prior to construction or fabrication. Changes to specification are to contractors risk. All changes should be brought to the attention of the client/Building Control for approval. Please report any errors immediately.

Key	
Ref.	Description
1	Mesh / perforated steel cladding to provide solar shading
2	Vertical timber cladding
3	Black Steel frame windows
4	Timber framed door
5	Concealed guttering on extension
6	Existing brick building to be retained and repointed
7	Modern Oriel window
8	Steel framed glazed front door set in glazed link
9	New timber frame window with set back from original timber door to be retained, restored and pinned back with frosted window (full details to be dealt with via condition)
10	Exposed steel king post truss visible through steel framed glazed gable
11	New black steel framed sliding door with glazing installed set back from original timber door to be retained, restored and pinned back (full details to be dealt with via condition)
12	New black rainwater goods to be installed on rise and fall brackets
13	Existing high level window to be replaced with a new timber framed window and style to match the original (full details to be dealt with via condition)

Rev.	Description	Date	Checked / Rev. by
A01	Issued to the LPA.	12/02/2021	RWDC / MJO

Client
Caroline Wheeler

Project Title
Proposed Barn Conversion and Extension to form a Dwelling

Site Details
Fifth Drove
Spalding
PE11 4JY

Title
Proposed East and West Elevations

Drawing Number
J1753-PL-05

Print Size
1:50 @ A1

Origin Design Studio Ltd
Holly House, Meadow Lane
South Hykeham, Lincoln LN6 9PF

T. 01522 405100
E. info@origindesignstudio.co.uk
www.origindesignstudio.co.uk

RIBA Chartered Practice