

Site Block Plan

1 : 250

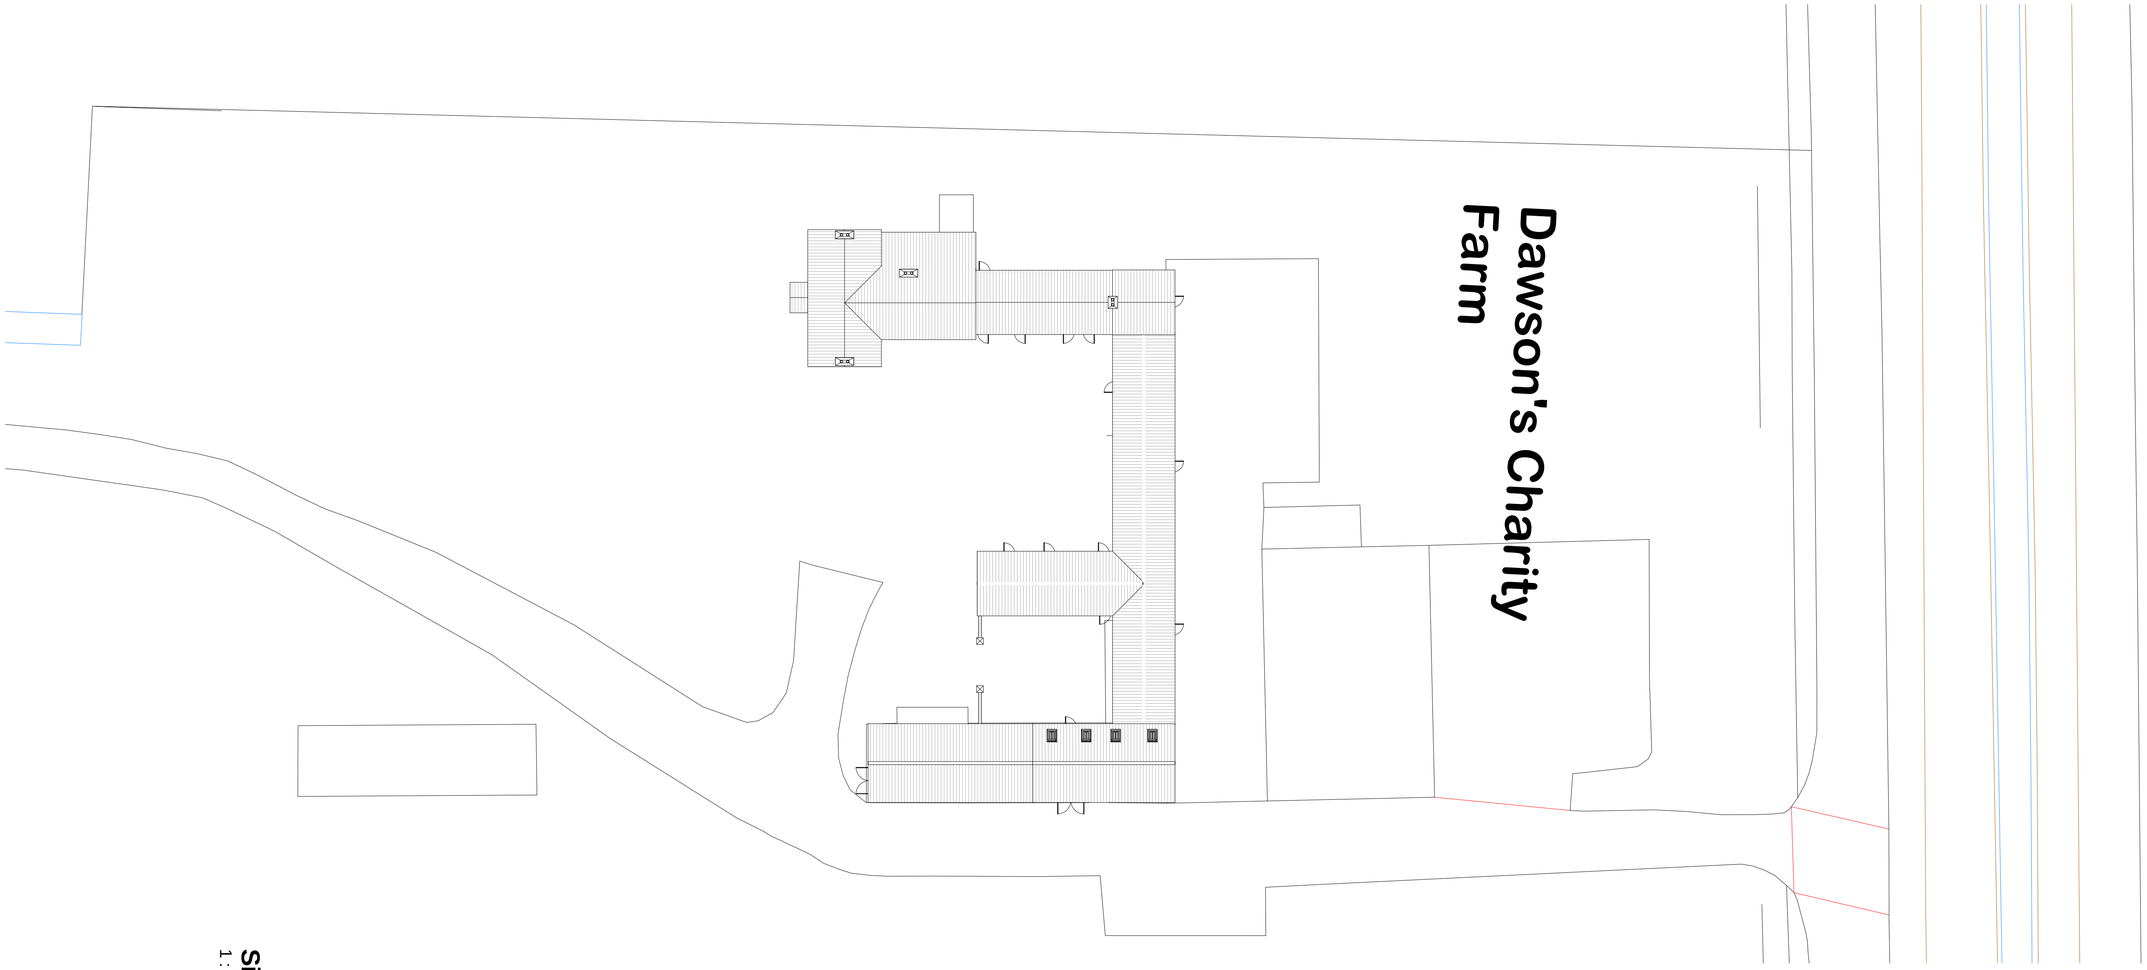

Site Location Plan

1 : 1250

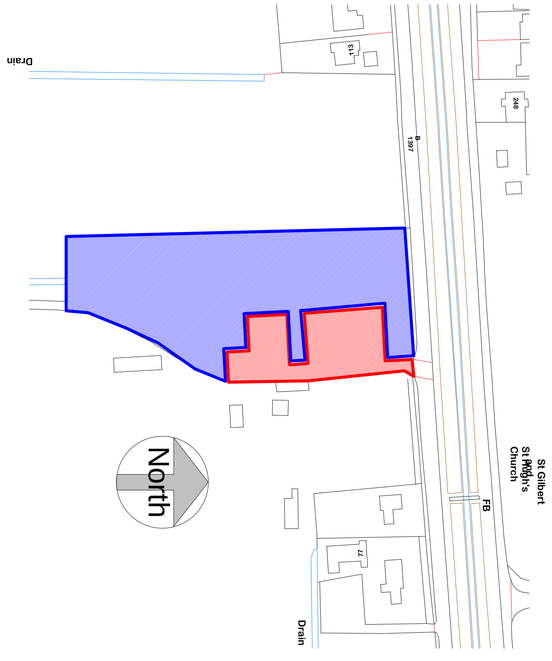

Planning Issue Only

Due to areas of the structure being covered, unexposed or otherwise inaccessible the notes / specifications of existing materials are subject to confirmation of site when it is feasible to expose the relevant areas of construction.

GENERAL CONDITIONS
Contractors are responsible for checking all dimensions on site when work commences and before ordering any materials.Any discrepancies should be brought to the attention of the Client for remedial action before commencing further.
All materials not specified to be of a standard suitable for the work proposed and be fit for purpose.All work to be in accordance with good building practise and all necessary BS codes for Workmanship on Building Sites.

Client:

Mr & Mrs Wilson

Site:

Charity Farm
Clough Road
Gosberton Risegate

Drg Title:

Existing Site PLans

"Treetops", The Racegground, Spalding, PE11 3AP Tel : 01775 768 921

Date	Contract No	Drg No
11.02.15	2521	001