

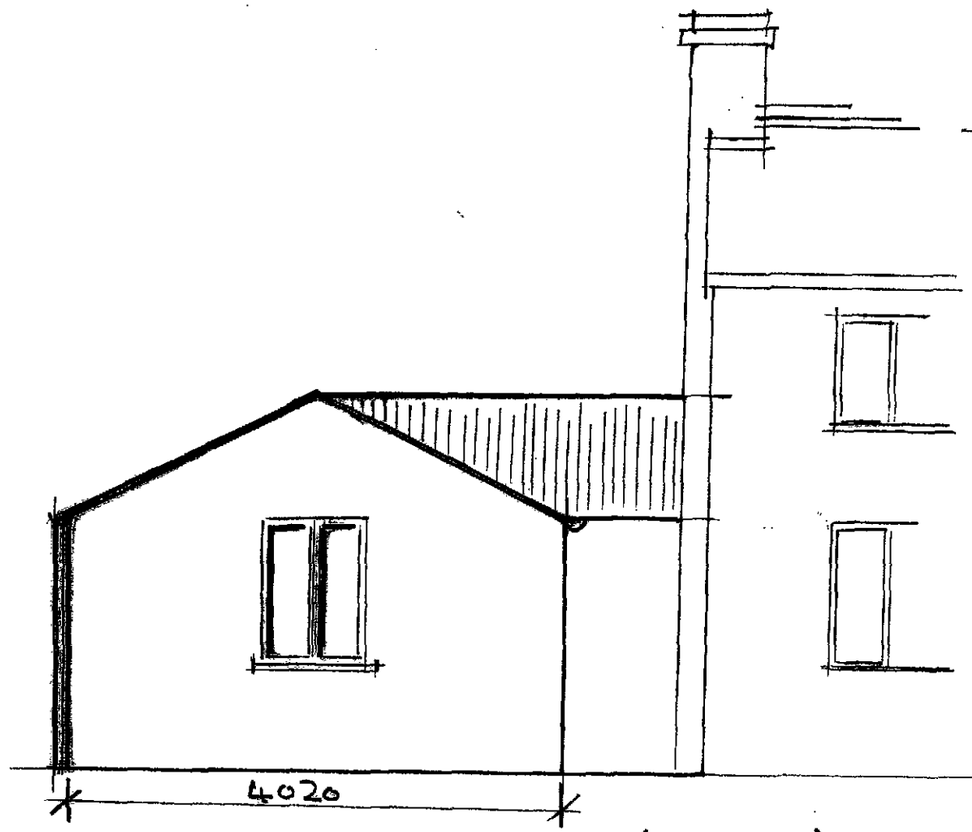


FRONT ELEVATION (PARTIAL)
1:50

SHDC
Planning & Development
12 MAR 2012
Ref: 0205-12

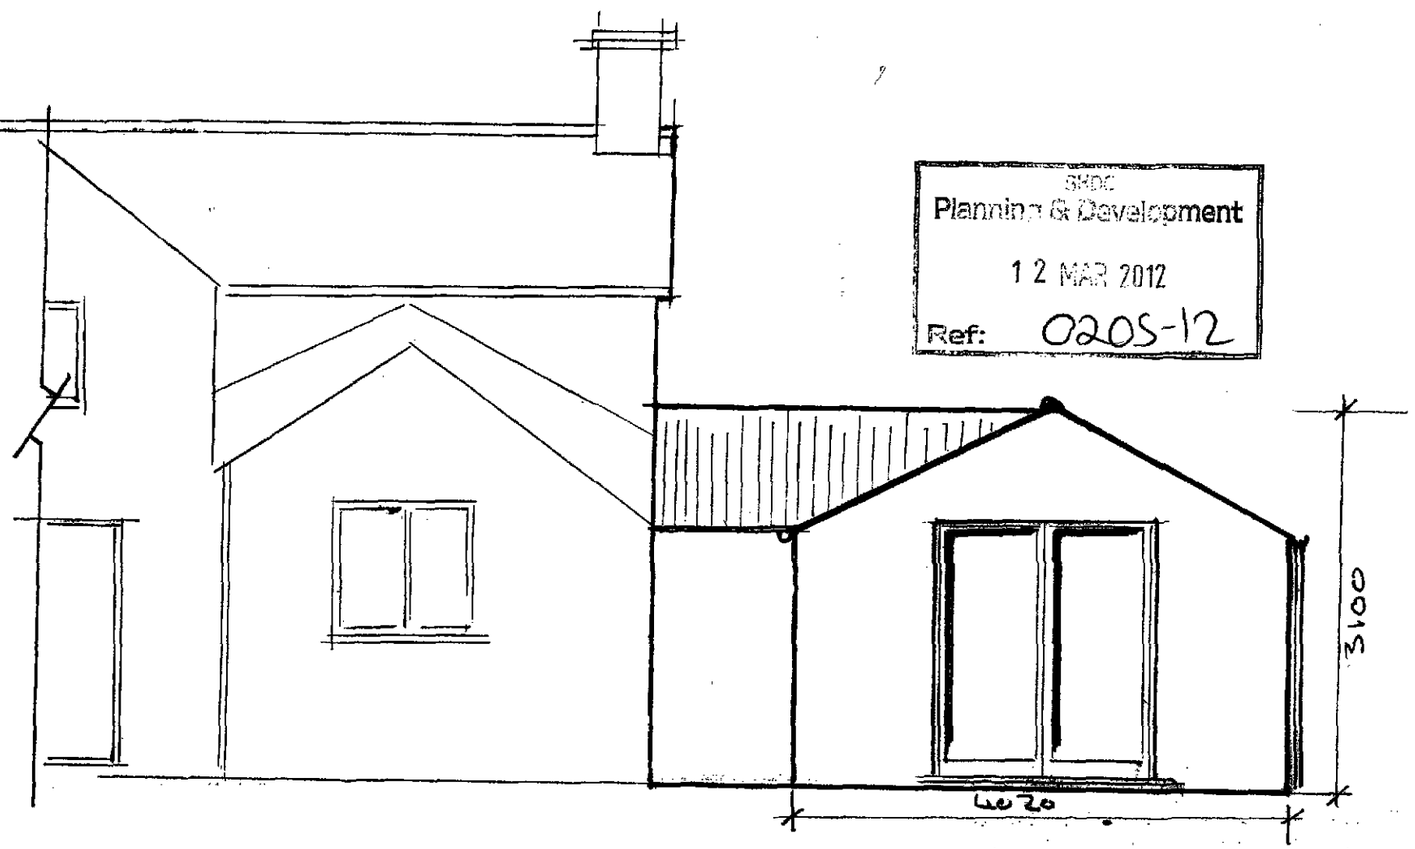

REAR ELEVATION (PARTIAL)
1:50

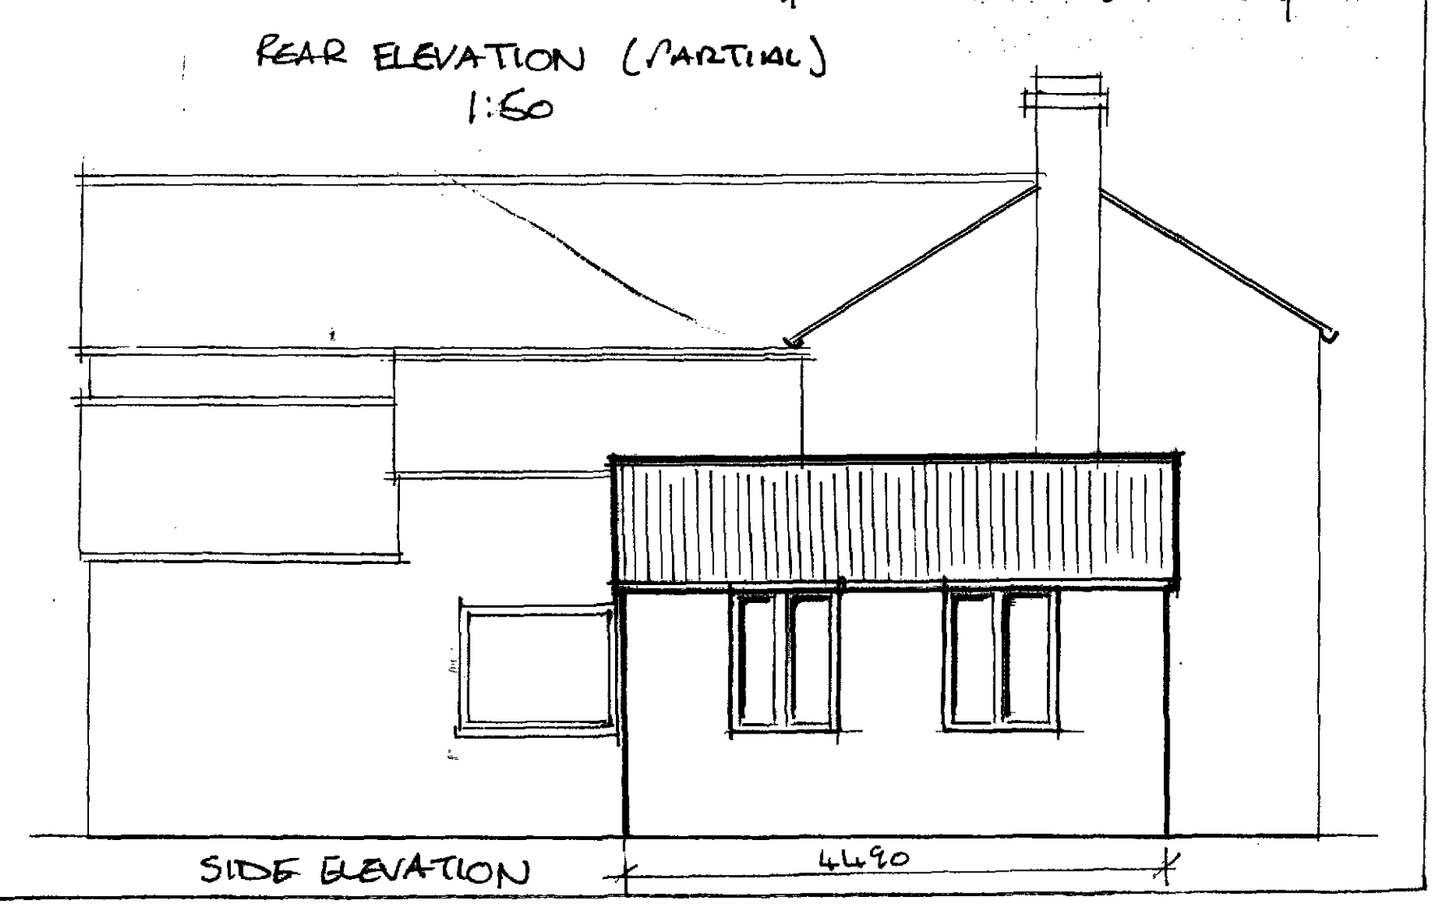

SIDE ELEVATION

PROPOSED EXTENSION
OATSHEAF COTTAGE DRG NO 3