


ELEVATIONS

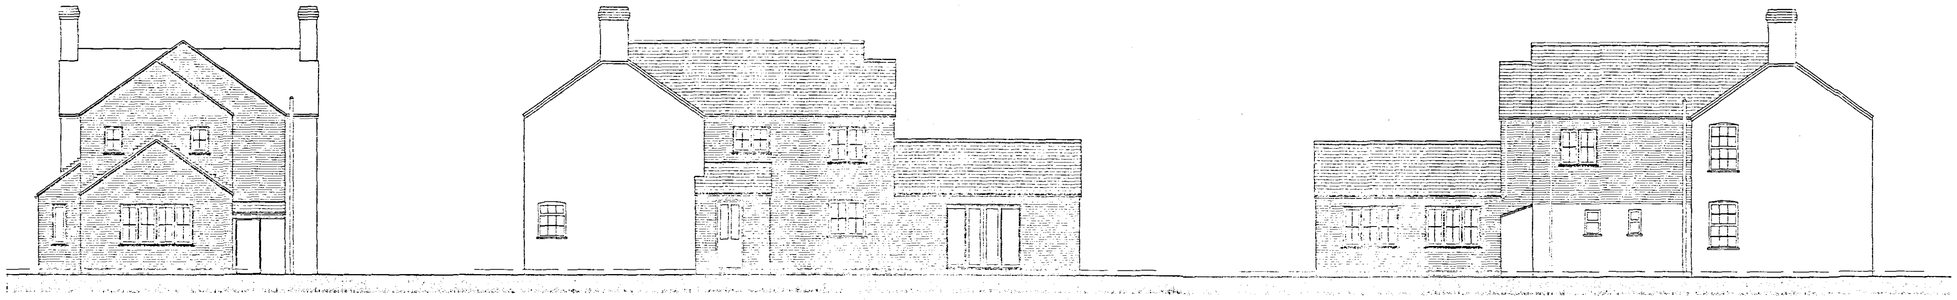

rear side side

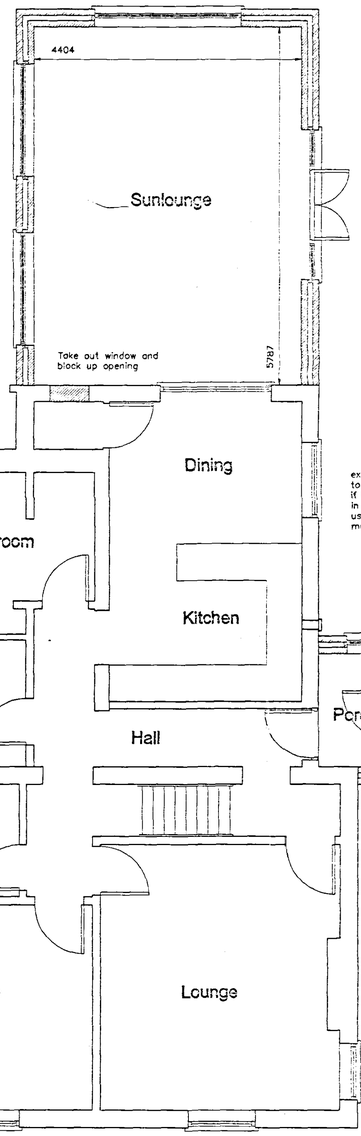

GROUND FLOOR PLAN

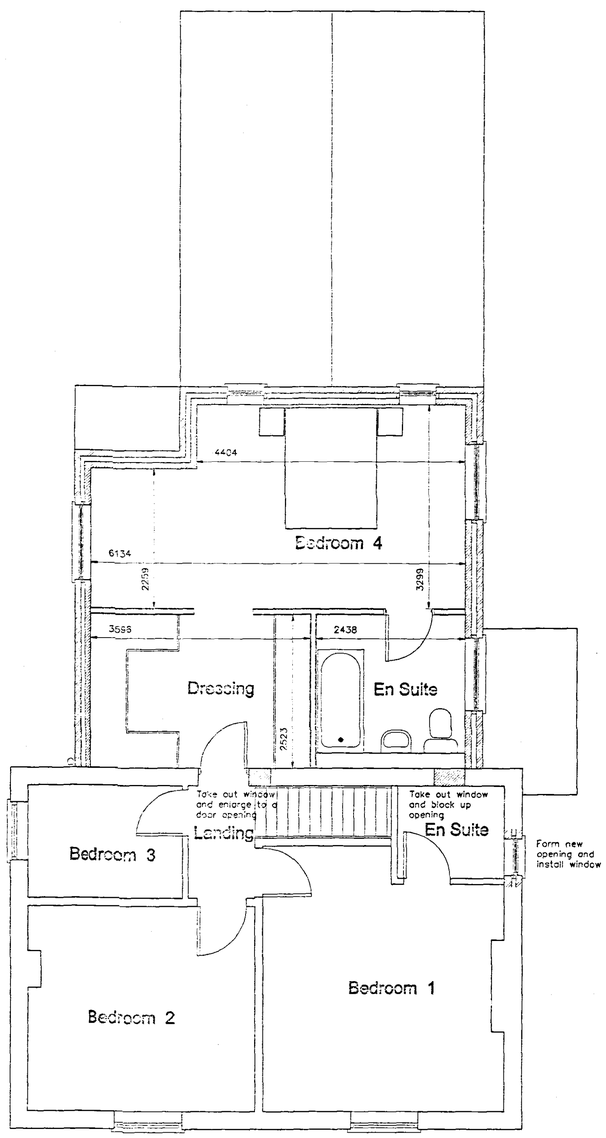

FIRST FLOOR PLAN

SKETCH

AMENDMENTS

A

DETERMINED PLAN

SHDC
Planning & Development
19 FEB 2004
Ref 0224/04

L. A. Building Design
Architectural and Surveying Practice
55 Hammam Boulevard
Spalding
Lincolnshire PE11 1LB
Telephone/Fax: Spalding (01775) 711407

Peter S Lithgow MCIOB MCIAT
Member of the Chartered Institute of Building and
Member of the British Institute of Architectural Technologists

project
Proposed Extension and Alterations to Existing Cottage at 68 Siltside, Gosberton Risegate, Spalding, Lincolnshire

client
MR W HEWITT

drawing
Design Drawing
Extension and Alterations to Existing Cottage
Planning Drawing

date	scale(s)
FEBRUARY 2004	1:50 1:100
drawn by	checked
Peter Lithgow	
job no	drawing no
03/32	02