



PROPOSED FRONT ELEVATION (north)
garage removed

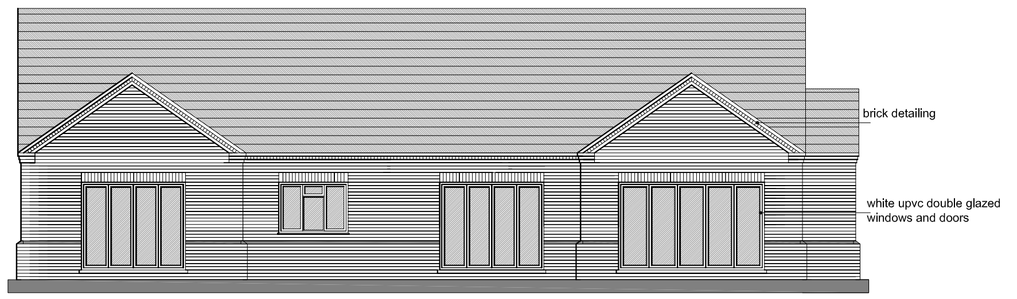


PROPOSED FRONT ELEVATION (south)




PROPOSED REAR ELEVATION (south)

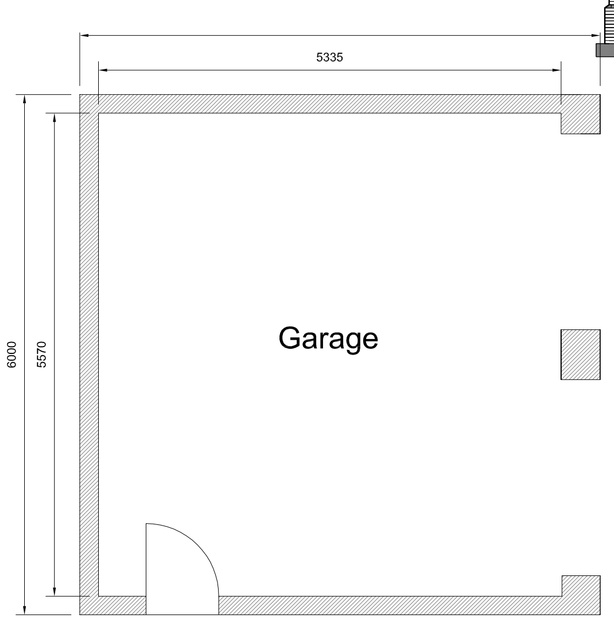

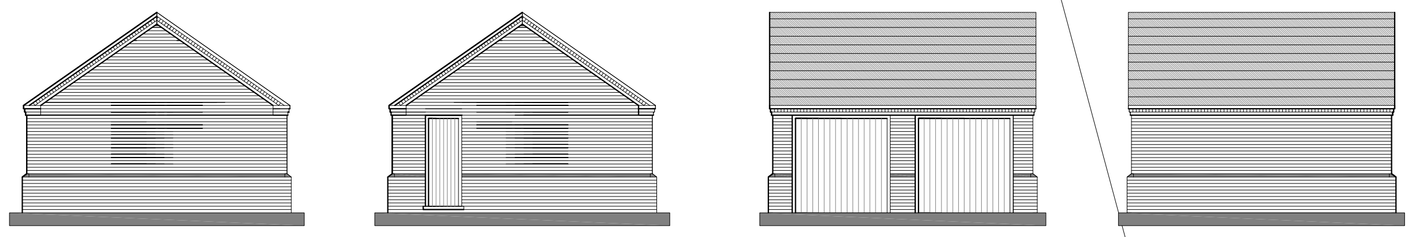


GARAGE ELEVATIONS

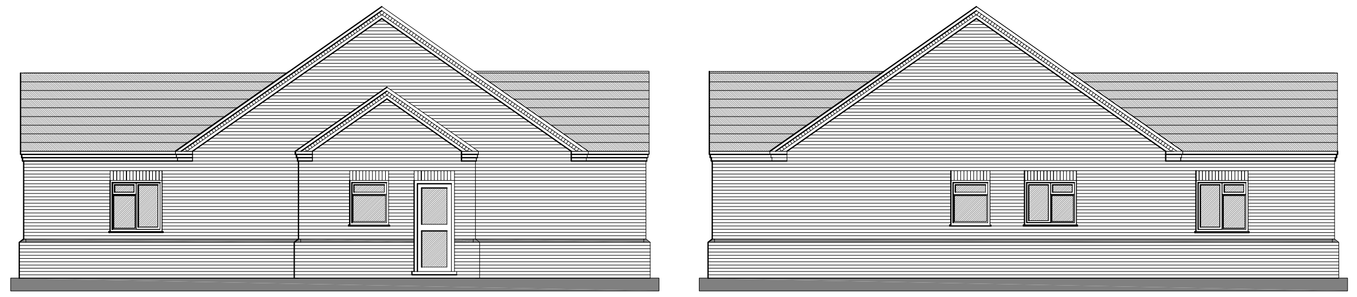


PROPOSED SIDE ELEVATION (east)

PROPOSED SIDE ELEVATION (west)

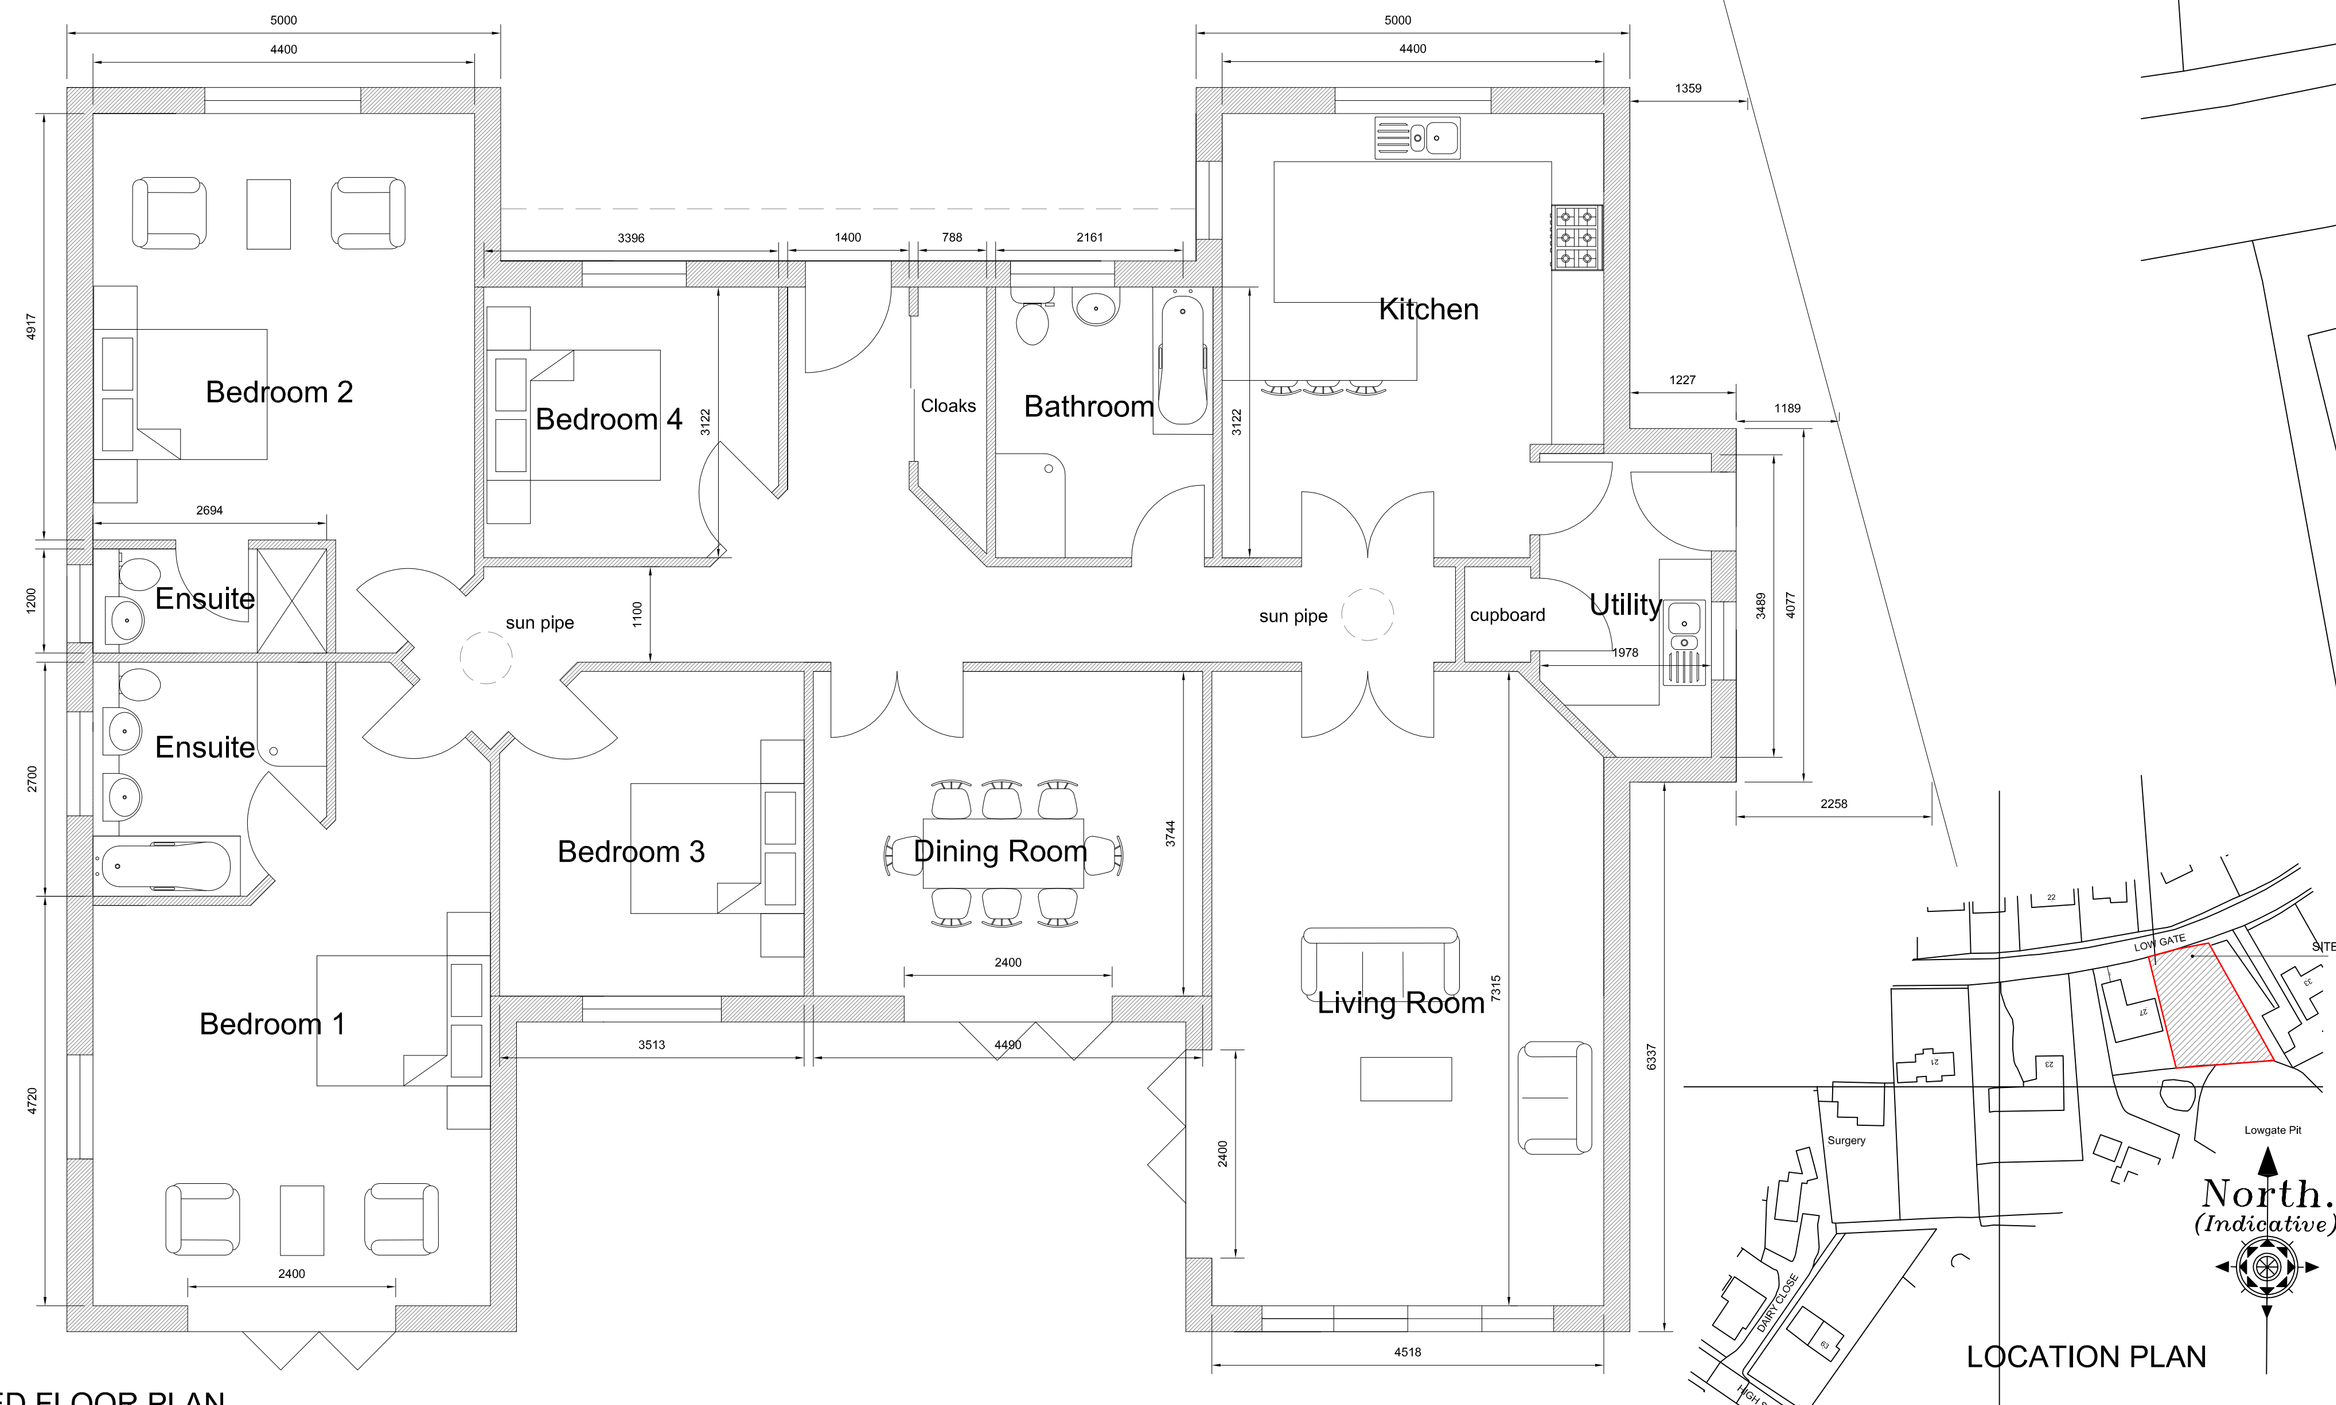

PROPOSED FLOOR PLAN

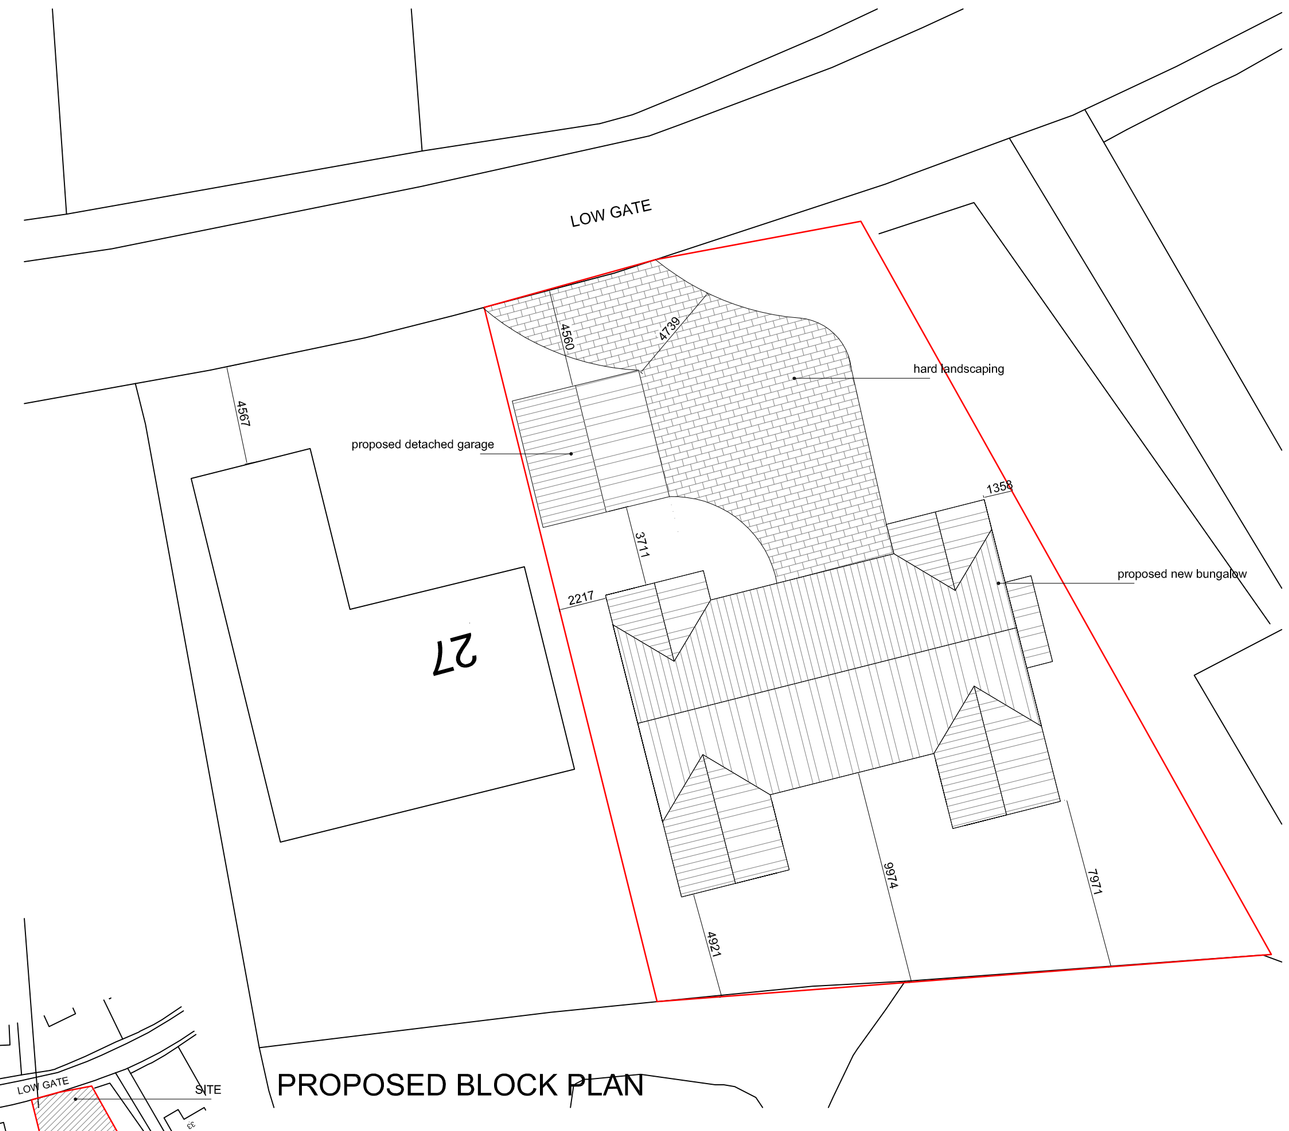

PROPOSED BLOCK PLAN

LOCATION PLAN

Revision	Date	Drawn	Description
Client	Enchantment Homes Ltd		
Project	Proposed bungalow between 27 & 33 Low Gate, Gosberton		
Drawing	Planning Drawing		
Scale	1:50, 1:100, 1:200, 1:1250 @ A1	Drawn	AWM
Date	14/03/2014	Drawing No.	14/382/PA/002

TaC ARCHITECTS
Trevor A Clay RIBA Ltd, 14 Old Fendike Road, Weston Hills, Spalding, Lincs. PE126DD
01406 380027 07778 597975 trevor@tacarchitects.co.uk www.tacarchitects.co.uk