EXTERNAL MATERIALS

BRICKWORK (by Hoskins brick)


PLOT 1 — *AUTUMN RED WITH HAYWOOD RED FOR SOLDIER COURSES AND FEATURE BRICKWORK TO EAVES & GABLES.*

PLOT 2 — *SOVEREIGN RED WITH HAYWOOD RED FOR SOLDIER COURSES AND FEATURE BRICKWORK TO EAVES & GABLES*


TILES (by Redland)

PLOT 1 — *SLATE GREY STONEWOLD SLATE*

PLOT 2 — *FARNHOUSE RED GROVEBURY DOUBLE PANTILE*

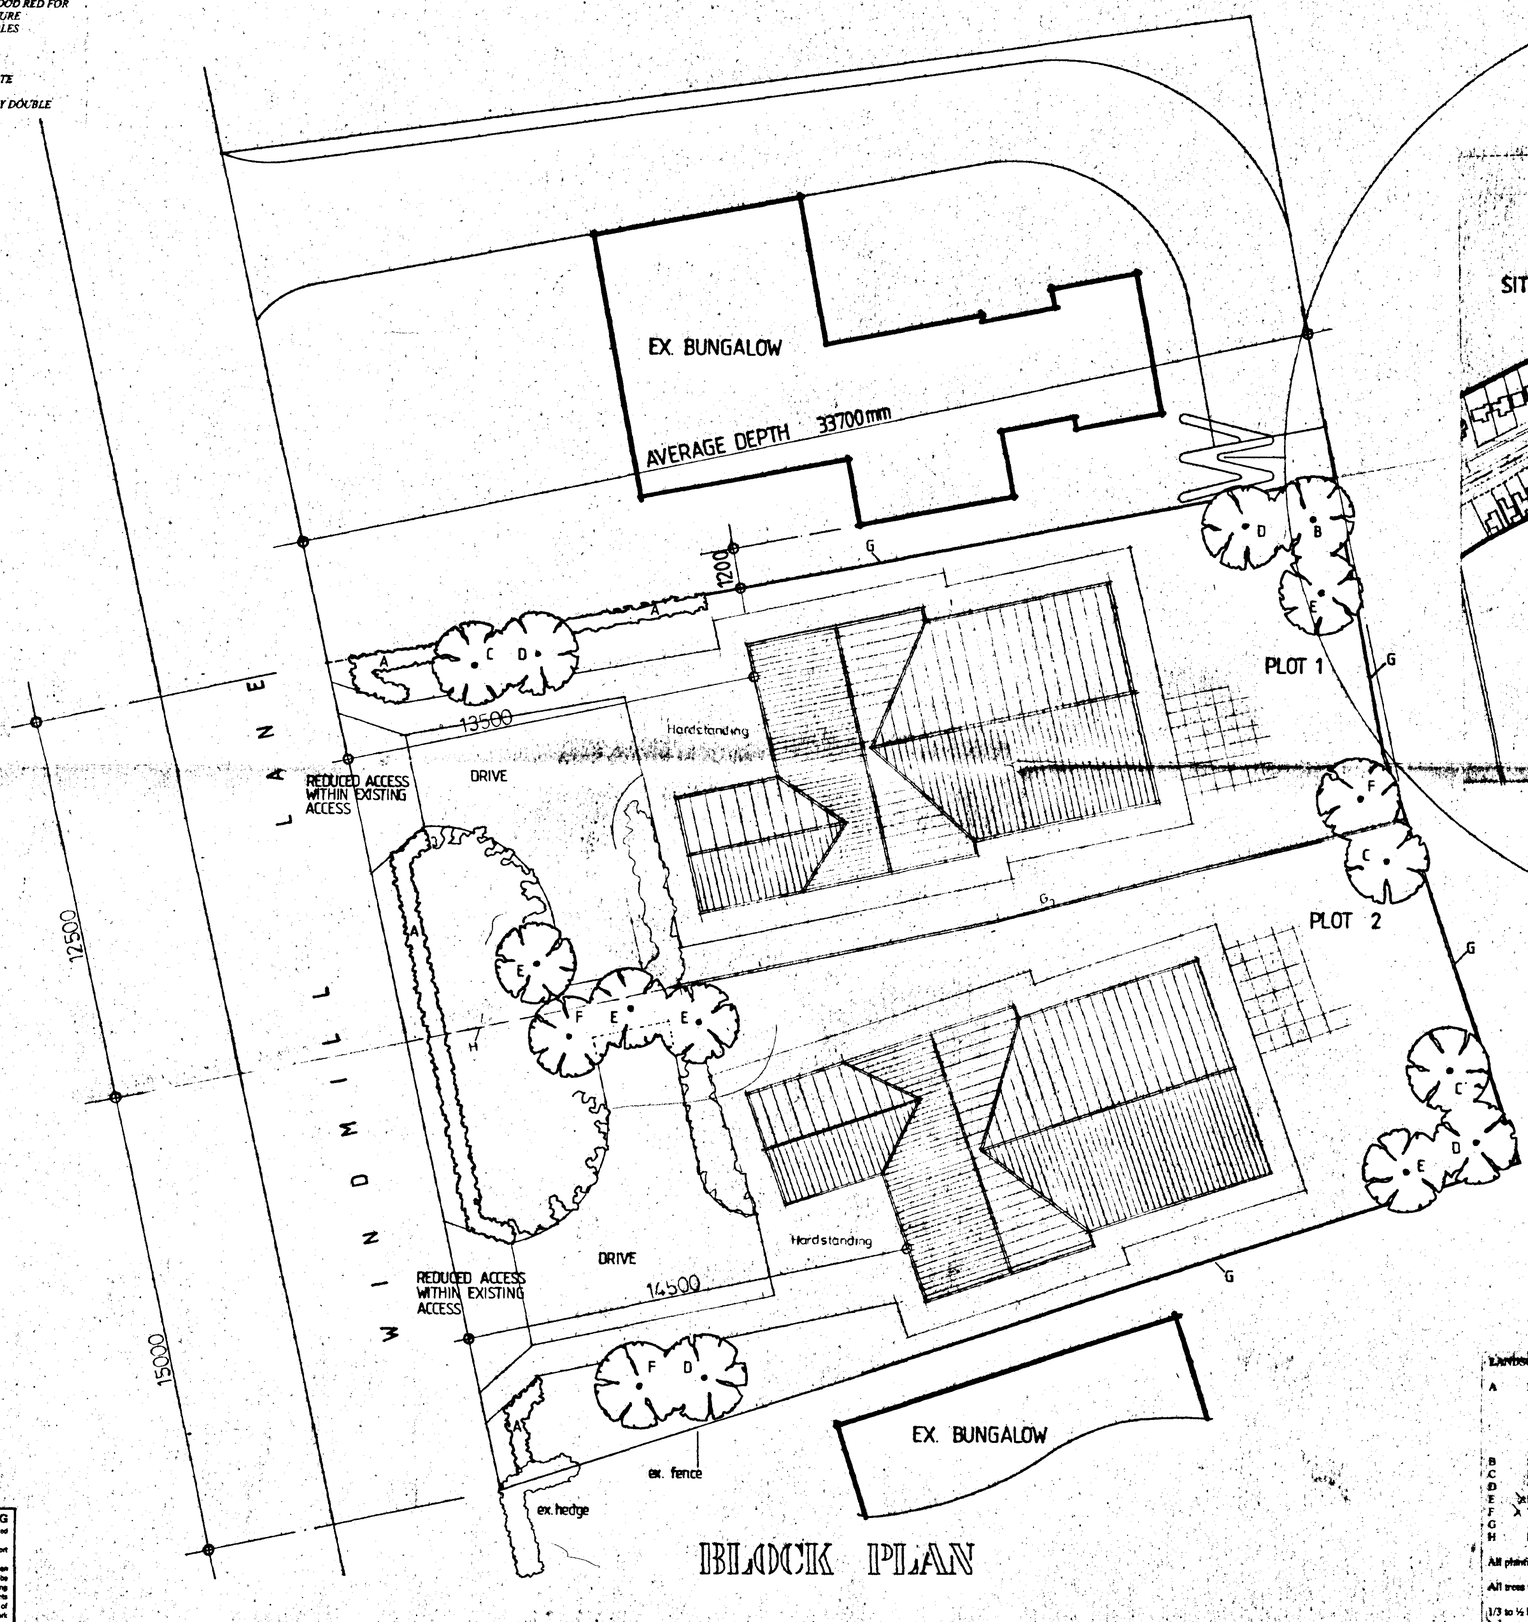

BLOCK PLAN

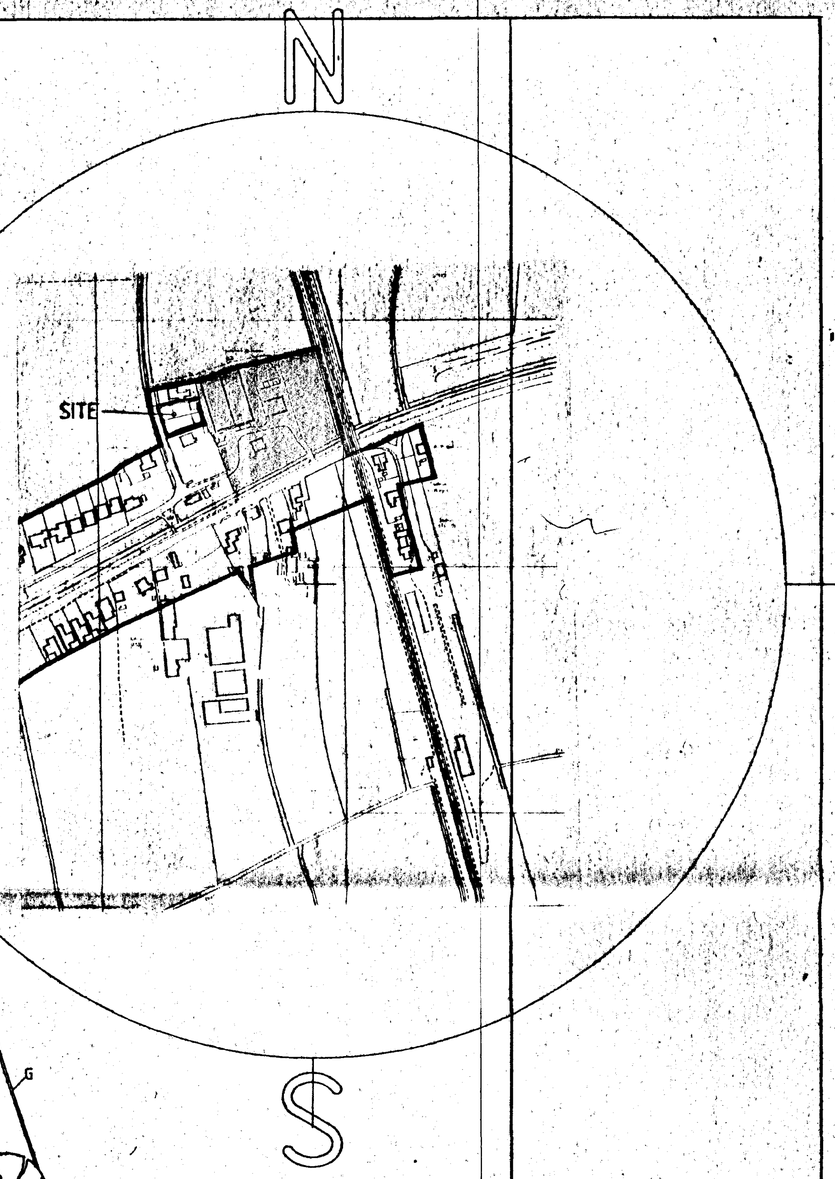

LOCATION PLAN

DETERMINED PLAN

LANDSCAPING & TREE PLANTING

A MIXED HEDGE
- (a) Hawthorn (Crataegus Monogyna)
- (b) Beech (Fagus Sylvatica)
- (c) Blackthorn (Prunus Spinosa)
- (d) Buckthorn (Rhamnos Catharticus)

B SILVER BIRCH (BETULA PENDULA) FEATHERED
C HAWTHORN (CRATAEGUS LAEVIGATA) FEATHERED
D WHITE BEAM (SORBUS ARIA) FEATHERED
E BEECH (FAGUS SYLVATICA) FEATHERED
F TURKISH HAZEL (CORYLUS COLURNA) FEATHERED
G 1800MM HIGH CLOSE BOARDED TIMBER FENCE
H LOW POST & WIRE FENCE

All planting to be in accordance with BS 4428:1989 and amendment No. 1 (1991)

All trees to be planted with minimum 0.6m plastic mulch mat and to be staked, tied and rabed.

1/3 to ½ bag of peat free tree and shrub planting compost to be incorporated into backfill for each tree hole.

DO NOT SCALE FROM THIS DRAWING

This drawing is copyright and may not be altered, traced, photographed or used for any purpose other than that for which it is issued.
The General Contractor is to check all dimensions on site and report discrepancies to the Architect
All details shown on this drawing including foundations are based upon typical site conditions related to the area. No responsibility can be accepted for abnormal conditions which may be discovered during construction unless reported to the Architect so that design amendments may be considered. Site soil surveys are recommended in respect of foundations to establish specific site conditions before foundation work is undertaken


G. R. MERCHANT
I.ENG AMICE, FIWO,
ARCHITECTURAL, STRUCTURAL & LAND DRAINAGE CONSULTANT
TEL: HOLBEACH (01406) 490800

PROJECT:
PROPOSED RESIDENTIAL DEVELOPMENT (2 PLOTS) ON EXISTING WINDMILL LANE GARAGE
WINDMILL LANE
GOSBERTON RISEGATE


CLIENT:
MR & MRS J. HOPKINSON

SCALES: *1/100 1/1250*
DATE: *AUG 2000*
DRAWING No.: *0030/007 A*
REVISIONS:


Bammel DS (UK) 99962

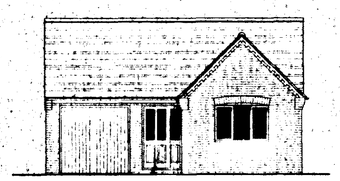


FRONT ELEVATION

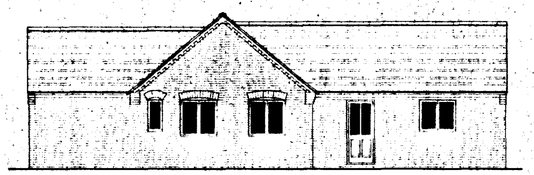


SIDE ELEVATION

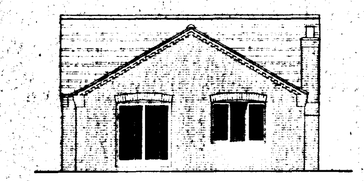

REAR ELEVATION

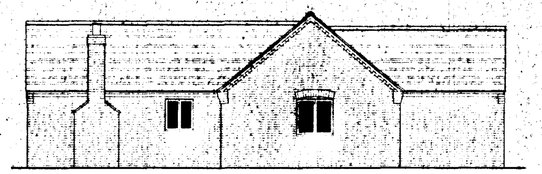

SIDE ELEVATION

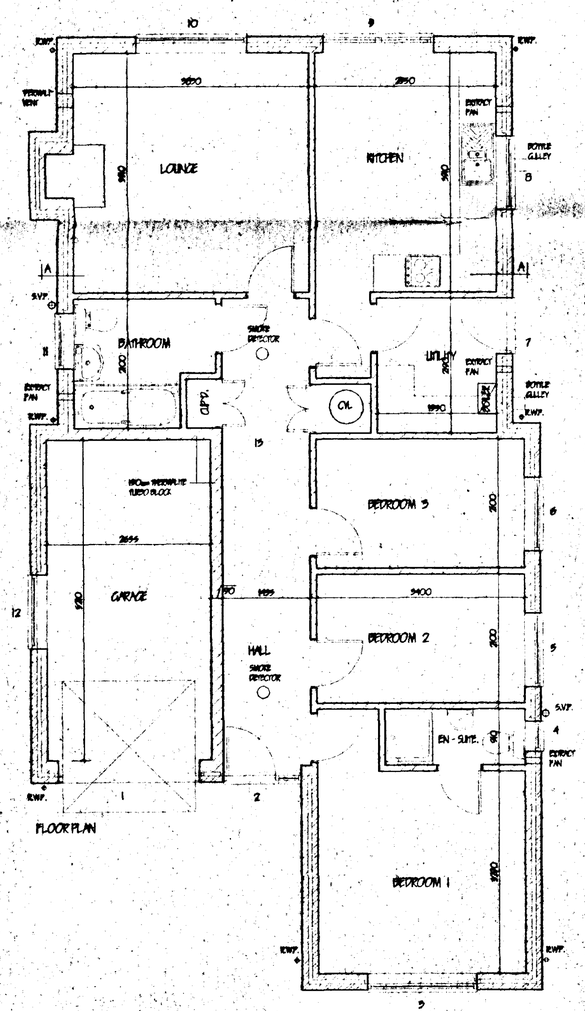

PLOT 1 & PLOT 2 [HANDED]

DETERMINED PLAN

ref	revision	date
A	BATHROOM DOOR OPEN OUTWARDS	DEC 2000
A	UPGRADED FOR B. REGS	NOV 2000

G. R. MERCHANT
I.ENG AMICE FIWO
ARCHITECTURAL, STRUCTURAL AND LAND DRAINAGE CONSULTANTS
Unit 4, Wrights Mews
122 Park Road, Holbeach,
Spalding, Lincs. PE12 7EE
Tel: 01406 490600
Fax: 01406 425744
E-Mail G. R. Merchant @ Merchant. FS. Co. UK

Project
PROPOSED RESIDENTIAL DEVELOPMENT
(2 PLOTS) WINDMILL LANE GARAGE
WINDMILL LANE
GOSBERTON RISEGATE


Client
MR & MRS J HOPKINSON

Drawing
3 BEDROOM BUNGALOW & GARAGE
PLANS AND ELEVATIONS

Job Ref	Drawing No
085/00	05
Date	Drawn
FEB 2001	GRM

Scales
1/50 1/100

DO NOT SCALE FROM THIS DRAWING
This drawing is copyright and may not be altered, traced, photographed or used for any other purpose other than that for which it is issued.
The General Contractor is to check all dimensions on site and report any discrepancies to the Architect.
All details shown on this drawing including foundations are based upon typical site conditions related to the area. No responsibility can be accepted for abnormal conditions which may be discovered during construction unless reported to the Architect so that design amendments may be considered. Site soil surveys are recommended in respect of foundations to establish specific site conditions before foundation work is undertaken.

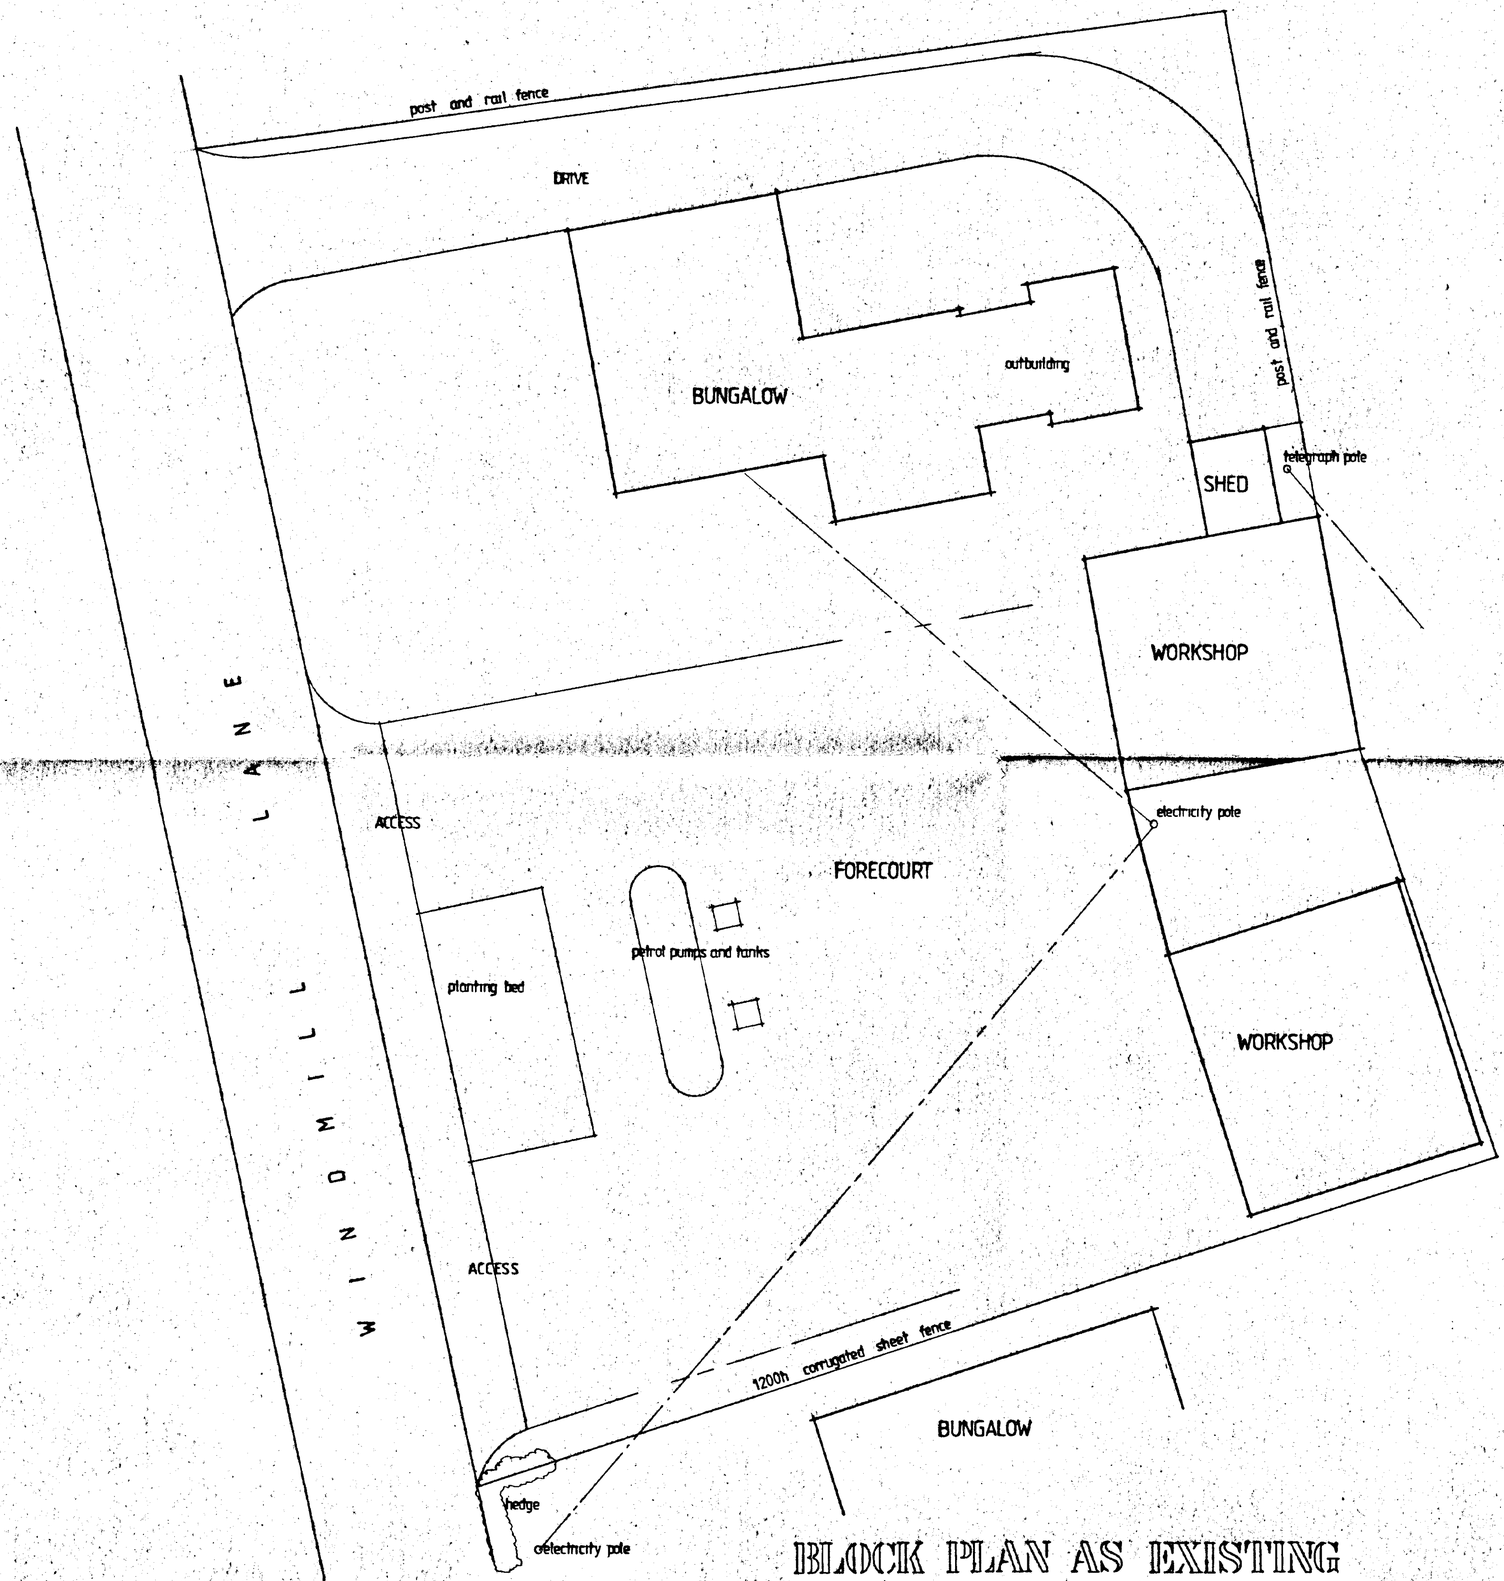

BLOCK PLAN AS EXISTING

DETERMINED PLAN

0250/01

G. R. MERCHANT
I.ENG AMICE, FIWO,
ARCHITECTURAL, STRUCTURAL & LAND DRAINAGE CONSULTANT
TEL: HOLBEACH (01406) 490800

PROJECT:
PROPOSED RESIDENTIAL DEVELOPMENT (2 PLOTS) ON EXISTING WINDMILL LANE GARAGE WINDMILL LANE GOSBERTON RISEGATE

CLIENT:
MR & MRS J. HOPKINSON


SCALES: 1/100

DATE: AUG 2000

DRAWING No.: 603/000/1


REVISIONS:

DO NOT SCALE FROM THIS DRAWING
This drawing is copyright and may not be altered, traced, photographed or used for any purpose other than that for which it is issued.
The General Contractor is to check all dimensions on site and report discrepancies to the Architect.
All details shown on this drawing including foundations are based upon typical site conditions related to the area. No responsibility can be accepted for abnormal conditions which may be discovered during construction unless reported to the Architect so that design amendments may be considered. Site soil surveys are recommended in respect of foundations to establish specific site conditions before foundation work is undertaken.

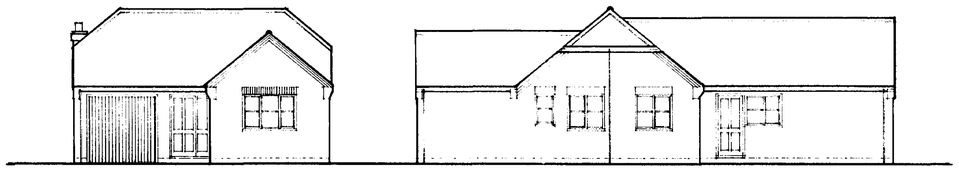


Front Elevation 1:100


Side Elevation

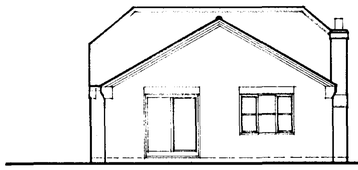


Rear Elevation

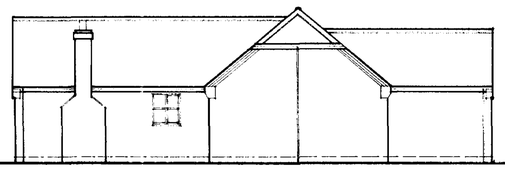


Side Elevation

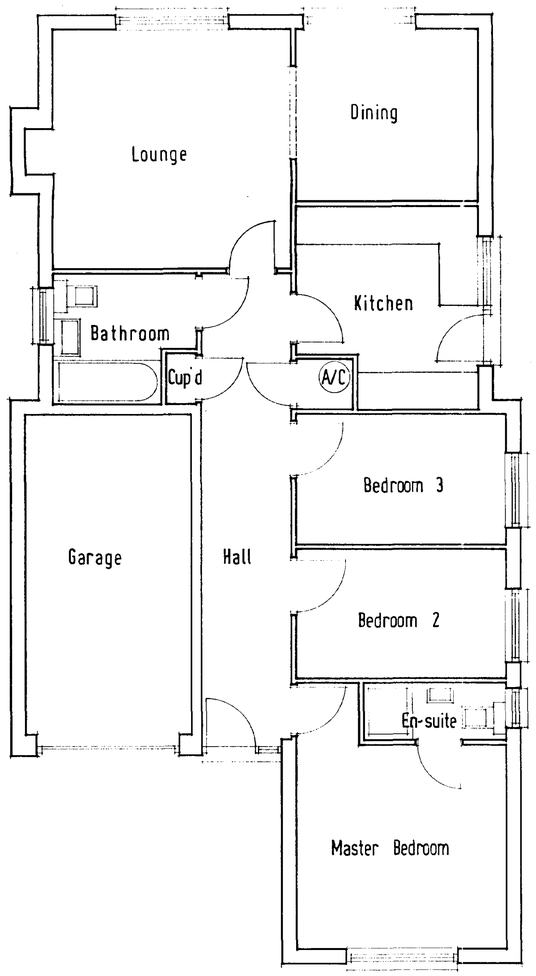

Floor Plan 1:50

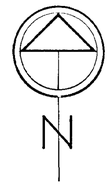

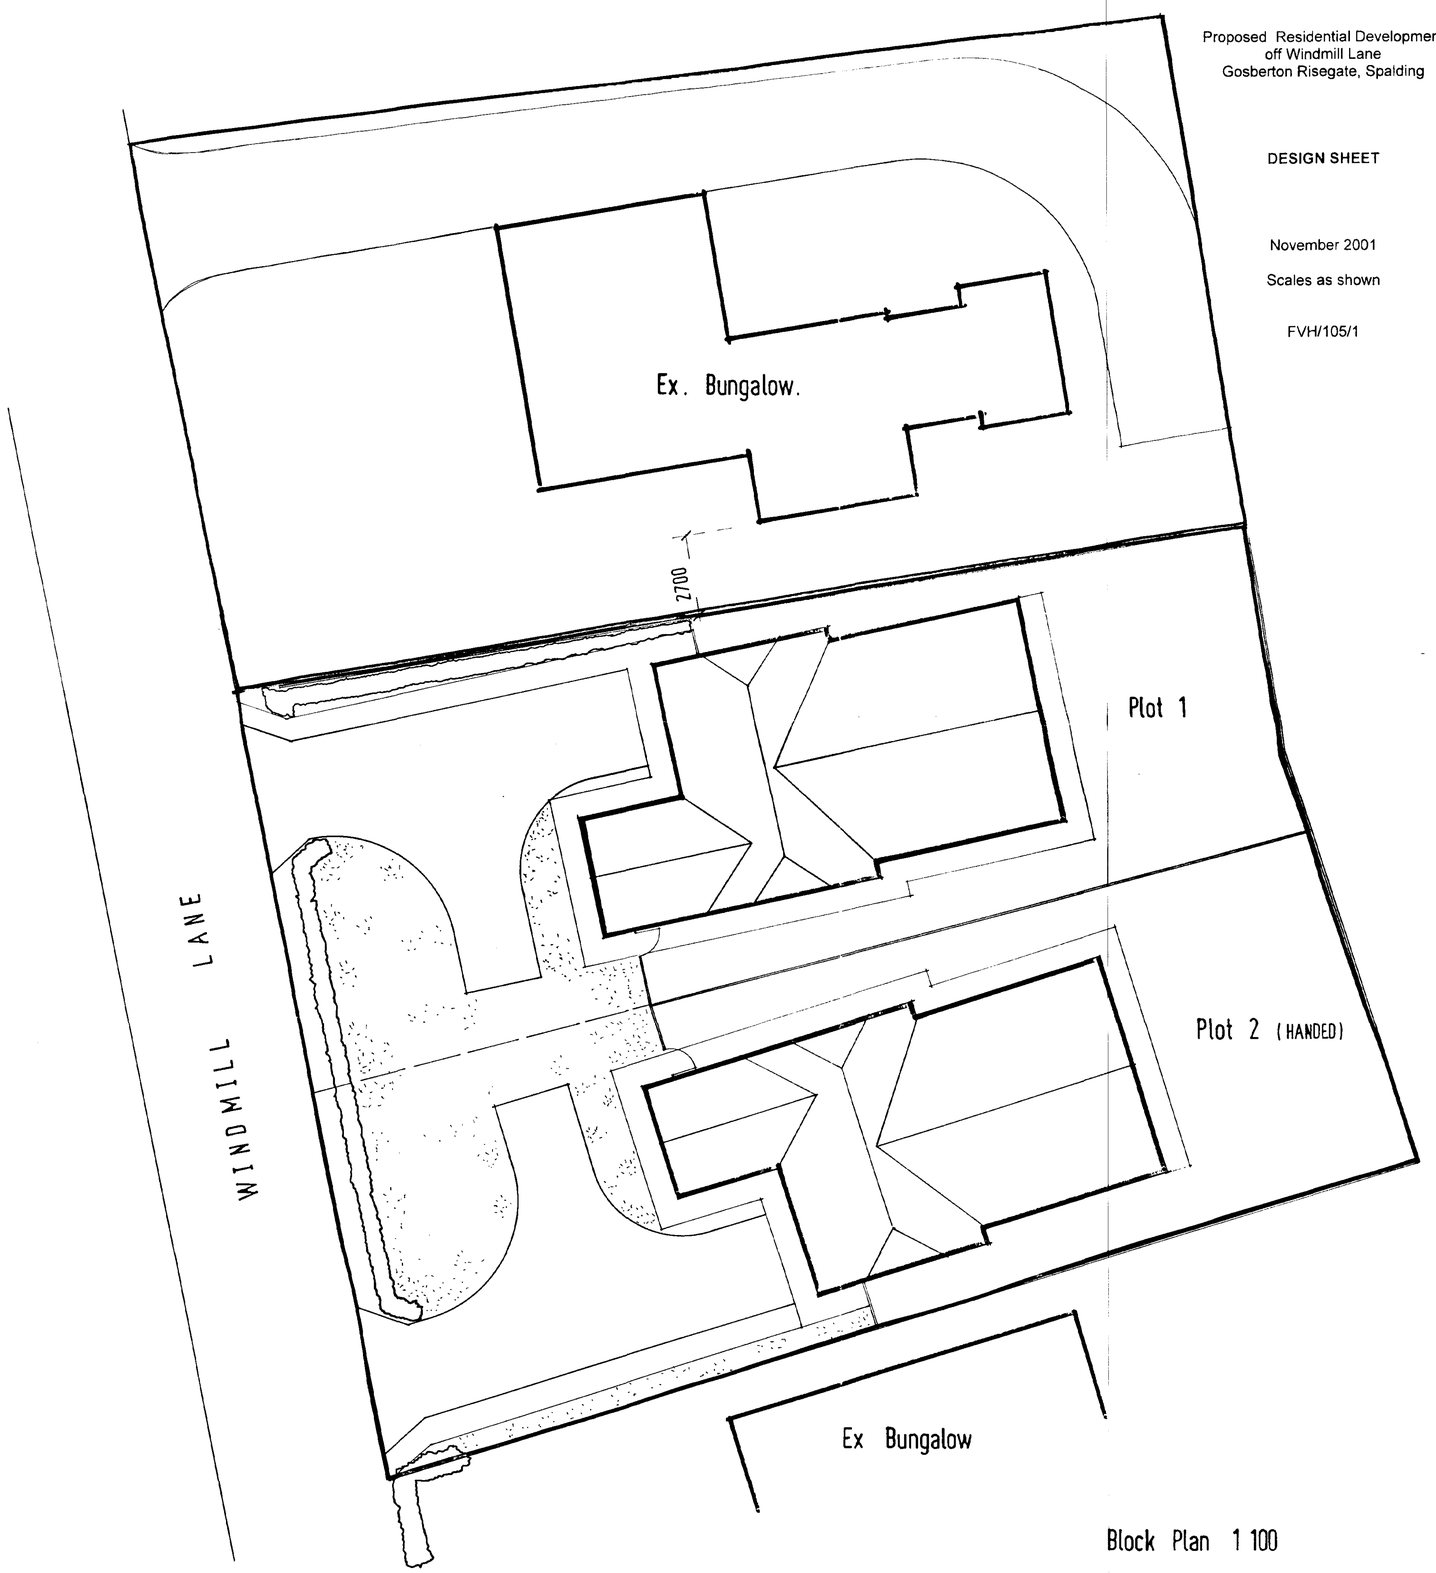

Block Plan 1 100

AMENDED PLAN
Ref. A1
SOUTH HOLLAND DC
HOUSING & PLANNING
16 NOV 2001
Ref: 02/50/01

FIELDVIEW HOMES

Proposed Residential Development
off Windmill Lane
Gosberton Risegate, Spalding

DESIGN SHEET

November 2001

Scales as shown

FVH/105/1